LOCALITY DIAGRAM

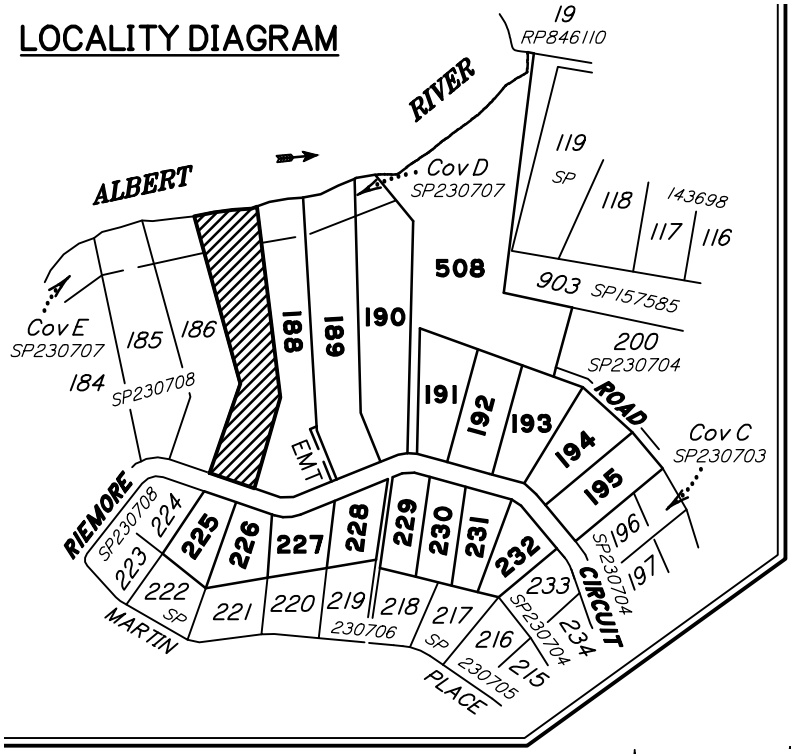

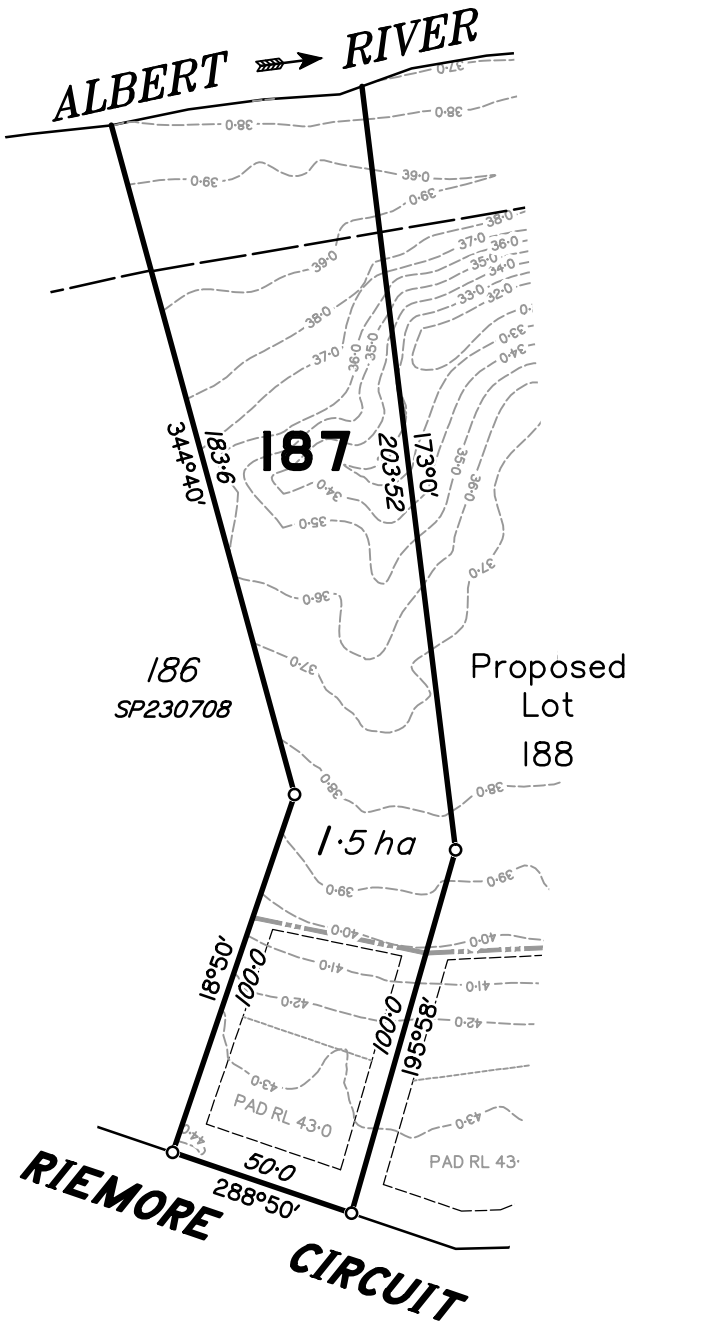

LEGEND

- PAD RL (INDICATIVE)
- BUILDING ENVELOPE
- FLOODLINE
- CONTOURS DESIGN
- CONTOURS
- 37·0 CONTOURS VALUE

N

DRAFT

Scale 1:2000 (at A4) (NB: using "Fit to Paper" option when printing may distort scale)

0m 100m 200m 300m

DISCLOSURE PLAN

For Lot 187 (on SP230709)
RIEMORE CIRCUIT and
MARTIN PLACE
TAMBORINE -RIEMORE- (Stage 5C)
QLD

Described as Part of Lot 507 on SP230707

Parish of TAMBORINE, County of Ward.
Local Authority: SCENIC RIM R.C.

Note:
Dimensions and Areas shown hereon are approximate only and subject to survey and registration of the plan in the Titles Office, Department of Natural Resources and Mines.

MAP REF: 9542–42322

NOTES:
Areas and Dimensions are subject to plan registration.
Proposed surface information is derived from digital data provided by REF:

AUTHORISATION:

DRAFT ONLY

Neville Henry VOLKER Date:
Cadastral Surveyor: N H Volker & Co Pty Ltd

DATE	14/03/2016	SURVEYED	NHV
SCALE	1:2000 (A4)	DRAWN	BD16011
LEVEL DATUM	A.H.D	CHECKED	NHV

N H Volker & Co Pty Ltd
Consulting Surveyors
Land Development Consultants
PO Box 411, Beenleigh 4207
Phone: (07) 5543 8489 Fax: (07) 5543 8490
e–mail: nvolker@bigpond.net.au

DWG NO: RIEMORE–ST5C–DP 187

LOCALITY DIAGRAM

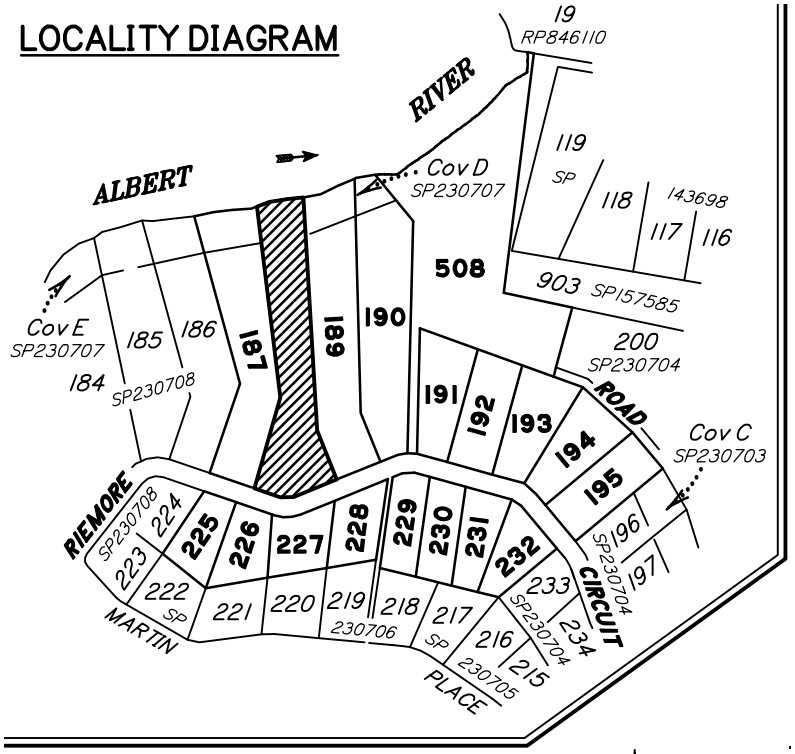

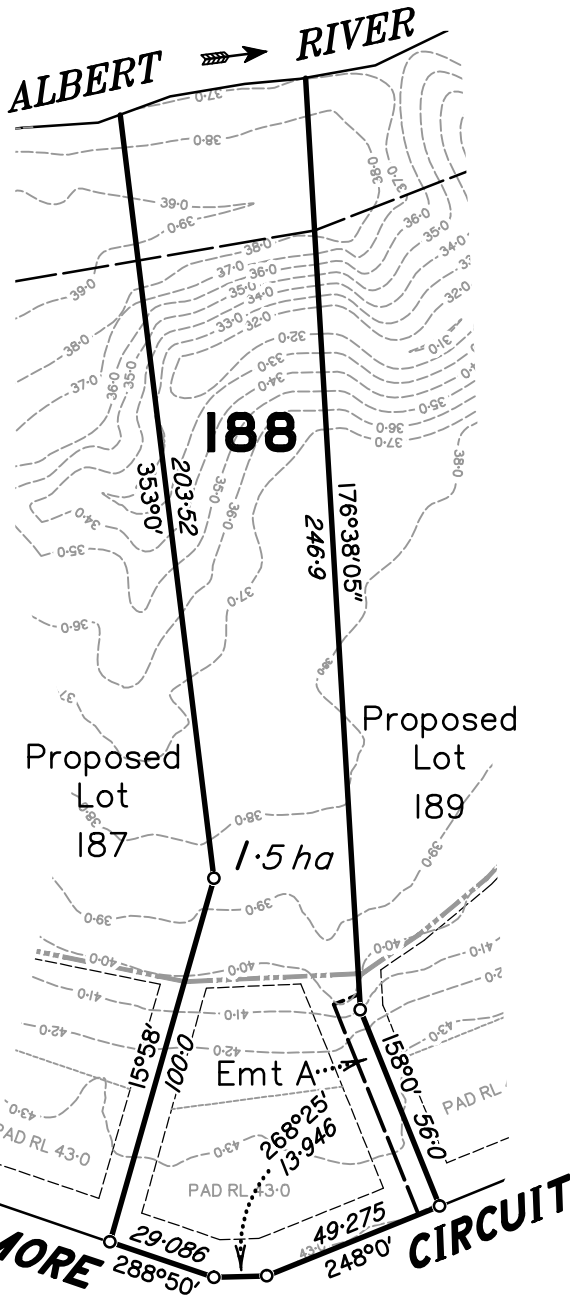

LEGEND

- PAD RL (INDICATIVE)
- BUILDING ENVELOPE
- FLOODLINE
- CONTOURS DESIGN
- CONTOURS
- 37·0 CONTOURS VALUE

N

DRAFT

Scale 1:2000 (at A4) (NB: using "Fit to Paper" option when printing may distort scale)

0m 100m 200m 300m

DISCLOSURE PLAN

For Lot 188 (on SP230709)
RIEMORE CIRCUIT and
MARTIN PLACE
TAMBORINE -RIEMORE- (Stage 5C)
QLD

Described as Part of Lot 507 on SP230707

Parish of TAMBORINE, County of Ward.
Local Authority: SCENIC RIM R.C.

Note:
Dimensions and Areas shown hereon are approximate only and subject to survey and registration of the plan in the Titles Office, Department of Natural Resources and Mines.

MAP REF: 9542–42322

NOTES:
Areas and Dimensions are subject to plan registration.
Proposed surface information is derived from digital data provided by REF:

AUTHORISATION:

DRAFT ONLY

Neville Henry VOLKER Date:
Cadastral Surveyor: N H Volker & Co Pty Ltd

DATE	14/03/2016	SURVEYED	NHV
SCALE	1:2000 (A4)	DRAWN	BD16011
LEVEL DATUM	A.H.D	CHECKED	NHV

N H Volker & Co Pty Ltd
Consulting Surveyors
Land Development Consultants
PO Box 411, Beenleigh 4207
Phone: (07) 5543 8489 Fax: (07) 5543 8490
e–mail: nvolker@bigpond.net.au

DWG NO: RIEMORE–ST5C–DP 188

LOCALITY DIAGRAM

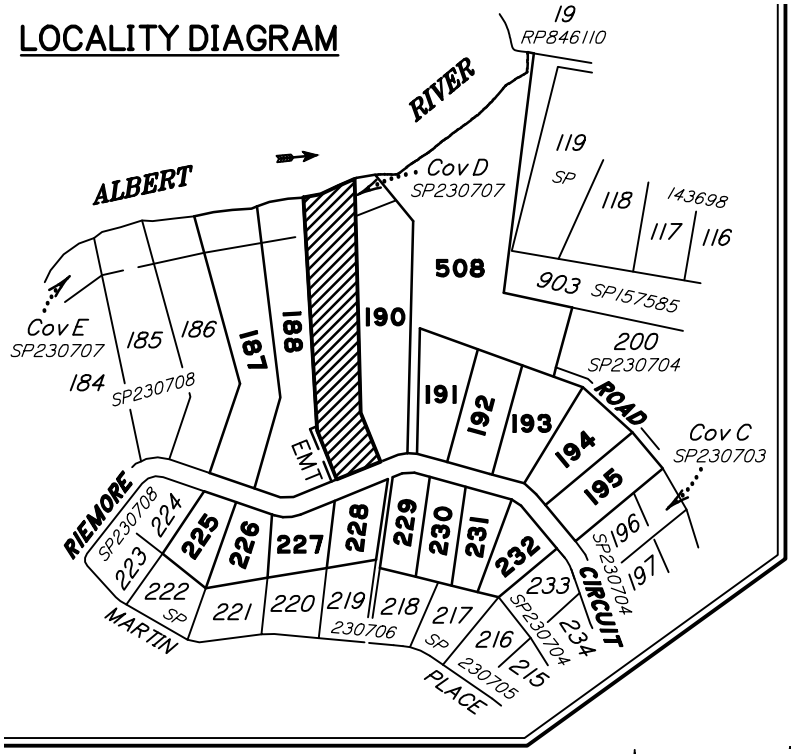

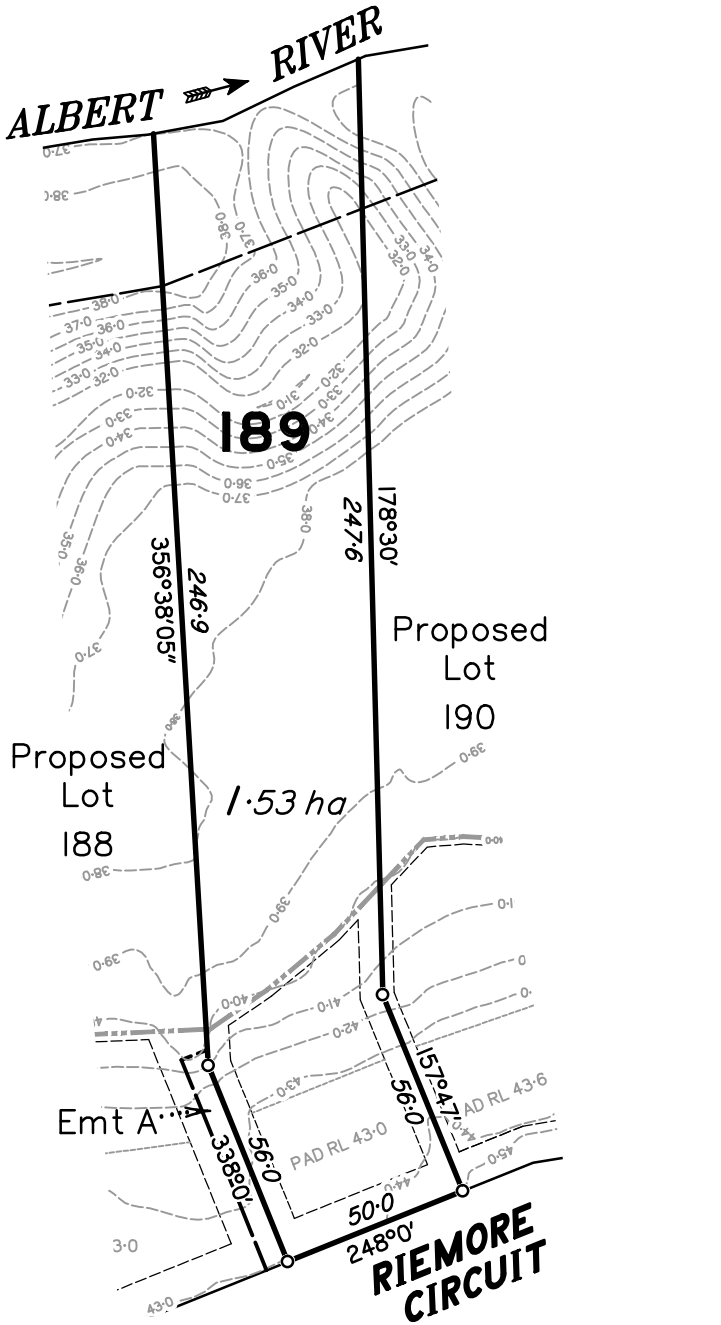

LEGEND

- PAD RL (INDICATIVE)
- BUILDING ENVELOPE
- FLOODLINE
- CONTOURS DESIGN
- CONTOURS
- 37·0 CONTOURS VALUE

N

DRAFT

Scale 1:2000 (at A4) (NB: using "Fit to Paper" option when printing may distort scale)

0m 100m 200m 300m

DISCLOSURE PLAN

For Lot 189 (on SP230709)
RIEMORE CIRCUIT and
MARTIN PLACE
TAMBORINE -RIEMORE- (Stage 5C)
QLD

Described as Part of Lot 507 on SP230707

Parish of TAMBORINE, County of Ward.
Local Authority: SCENIC RIM R.C.

Note:
Dimensions and Areas shown hereon are approximate only and subject to survey and registration of the plan in the Titles Office, Department of Natural Resources and Mines.

MAP REF: 9542–42322

NOTES:
Areas and Dimensions are subject to plan registration.
Proposed surface information is derived from digital data provided by REF:

AUTHORISATION:

DRAFT ONLY

Neville Henry VOLKER Date:
Cadastral Surveyor: N H Volker & Co Pty Ltd

DATE	14/03/2016	SURVEYED	NHV
SCALE	1:2000 (A4)	DRAWN	BD16011
LEVEL DATUM	A.H.D	CHECKED	NHV

N H Volker & Co Pty Ltd
Consulting Surveyors
Land Development Consultants
PO Box 411, Beenleigh 4207
Phone: (07) 5543 8489 Fax: (07) 5543 8490
e–mail: nvolker@bigpond.net.au

DWG NO: RIEMORE–ST5C–DP 189

LOCALITY DIAGRAM

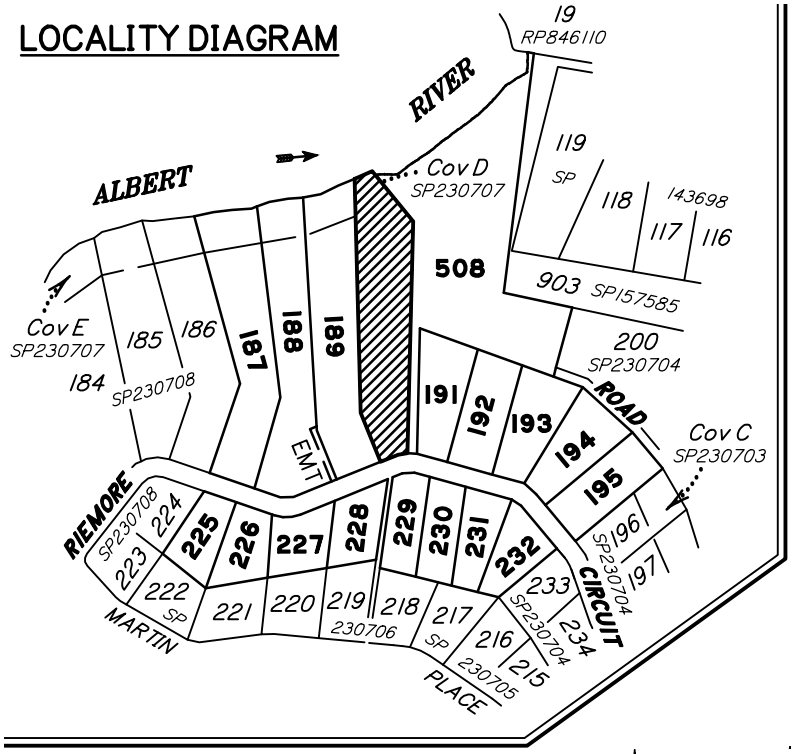

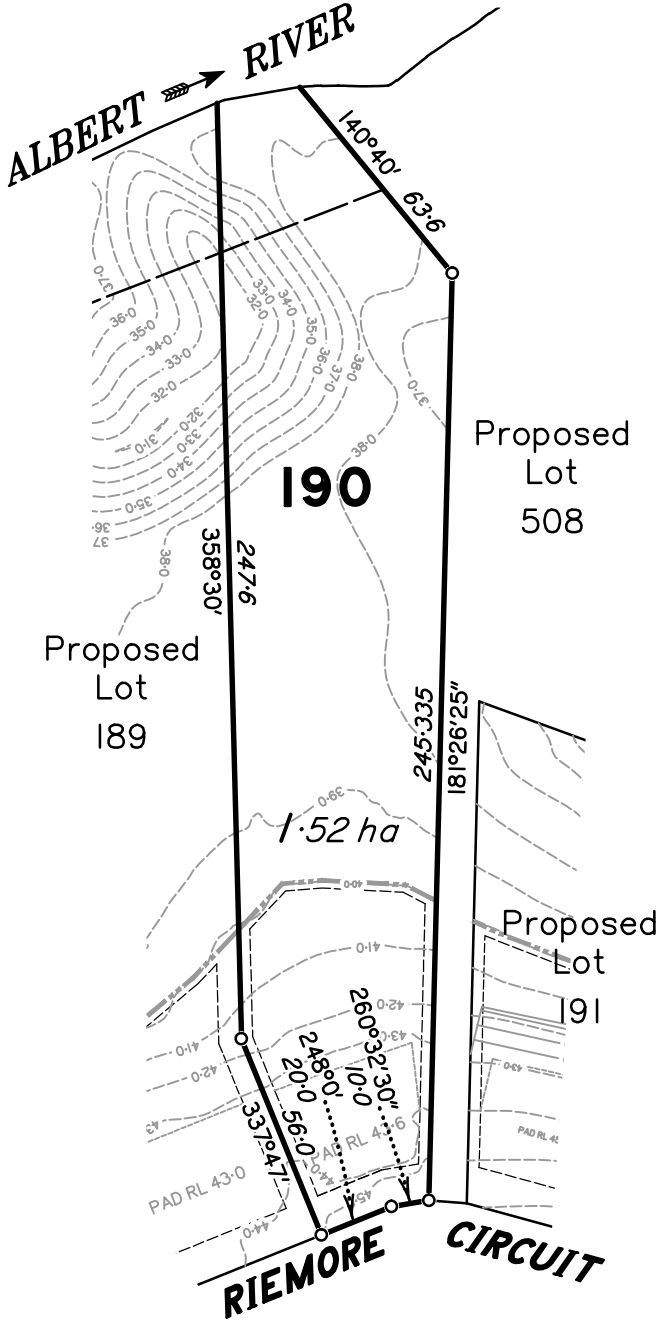

LEGEND

- PAD RL (INDICATIVE)
- BUILDING ENVELOPE
- FLOODLINE
- CONTOURS DESIGN
- CONTOURS
- 37·0 CONTOURS VALUE

N

DRAFT

Scale 1:2000 (at A4) (NB: using "Fit to Paper" option when printing may distort scale)

0m 100m 200m 300m

DISCLOSURE PLAN

For Lot 190 (on SP230709)
RIEMORE CIRCUIT and
MARTIN PLACE
TAMBORINE -RIEMORE- (Stage 5C)
QLD

Described as Part of Lot 507 on SP230707

Parish of TAMBORINE, County of Ward.
Local Authority: SCENIC RIM R.C.

Note:
Dimensions and Areas shown hereon are approximate only and subject to survey and registration of the plan in the Titles Office, Department of Natural Resources and Mines.

MAP REF: 9542–42322

NOTES:
Areas and Dimensions are subject to plan registration.
Proposed surface information is derived from digital data provided by REF:

AUTHORISATION:

DRAFT ONLY

Neville Henry VOLKER Date:
Cadastral Surveyor: N H Volker & Co Pty Ltd

DATE	14/03/2016	SURVEYED	NHV
SCALE	1:2000 (A4)	DRAWN	BD16011
LEVEL DATUM	A.H.D	CHECKED	NHV

N H Volker & Co Pty Ltd
Consulting Surveyors
Land Development Consultants
PO Box 411, Beenleigh 4207
Phone: (07) 5543 8489 Fax: (07) 5543 8490
e–mail: nvolker@bigpond.net.au

DWG NO: RIEMORE–ST5C–DP 190

LOCALITY DIAGRAM

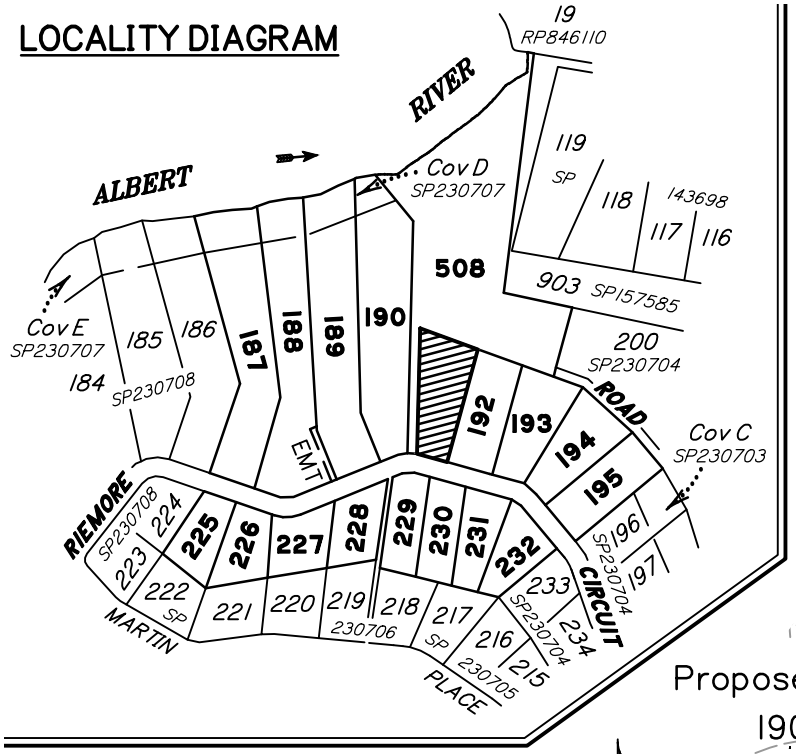

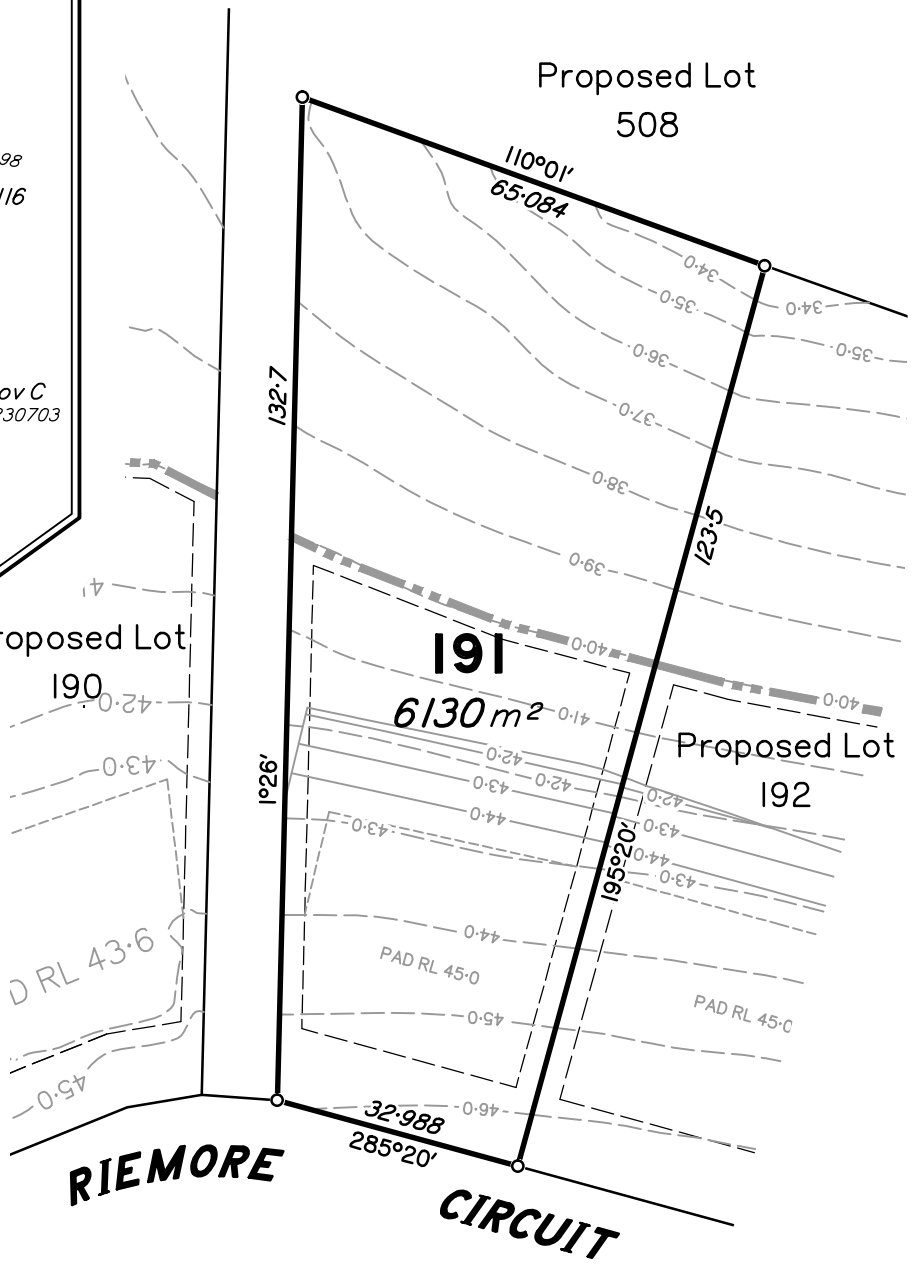

LEGEND

- PAD RL (INDICATIVE)
- BUILDING ENVELOPE
- FLOODLINE
- CONTOURS DESIGN
- CONTOURS
- 37·0 CONTOURS VALUE

N

DRAFT

Scale 1 : 1000 (at A4) (NB: using "Fit to Paper" option when printing may distort scale)

0m 50m 100m 150m

DISCLOSURE PLAN

For Lot 191 (on SP230709)
RIEMORE CIRCUIT and
MARTIN PLACE
TAMBORINE -RIEMORE- (Stage 5C)
QLD

Described as Part of Lot 507 on SP230707

Parish of TAMBORINE, County of Ward.
Local Authority: SCENIC RIM R.C.

Note:
Dimensions and Areas shown hereon are approximate only and subject to survey and registration of the plan in the Titles Office, Department of Natural Resources and Mines.

MAP REF: 9542–42322

NOTES:
Areas and Dimensions are subject to plan registration.
Proposed surface information is derived from digital data provided by REF:

AUTHORISATION:

DRAFT ONLY

Neville Henry VOLKER Date:
Cadastral Surveyor: N H Volker & Co Pty Ltd

DATE	14/03/2016	SURVEYED	NHV
SCALE	1 : 1000 (A4)	DRAWN	BD16011
LEVEL DATUM	A.H.D	CHECKED	NHV

N H Volker & Co Pty Ltd
Consulting Surveyors
Land Development Consultants
PO Box 411, Beenleigh 4207
Phone: (07) 5543 8489 Fax: (07) 5543 8490
e–mail: nvolker@bigpond.net.au

DWG NO: RIEMORE–ST5C–DP 191

LOCALITY DIAGRAM

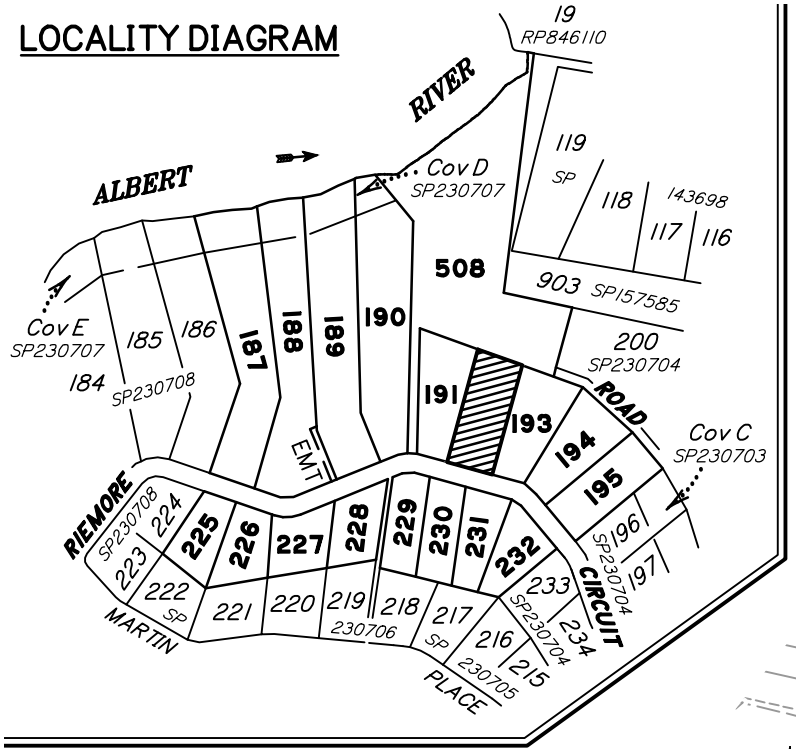

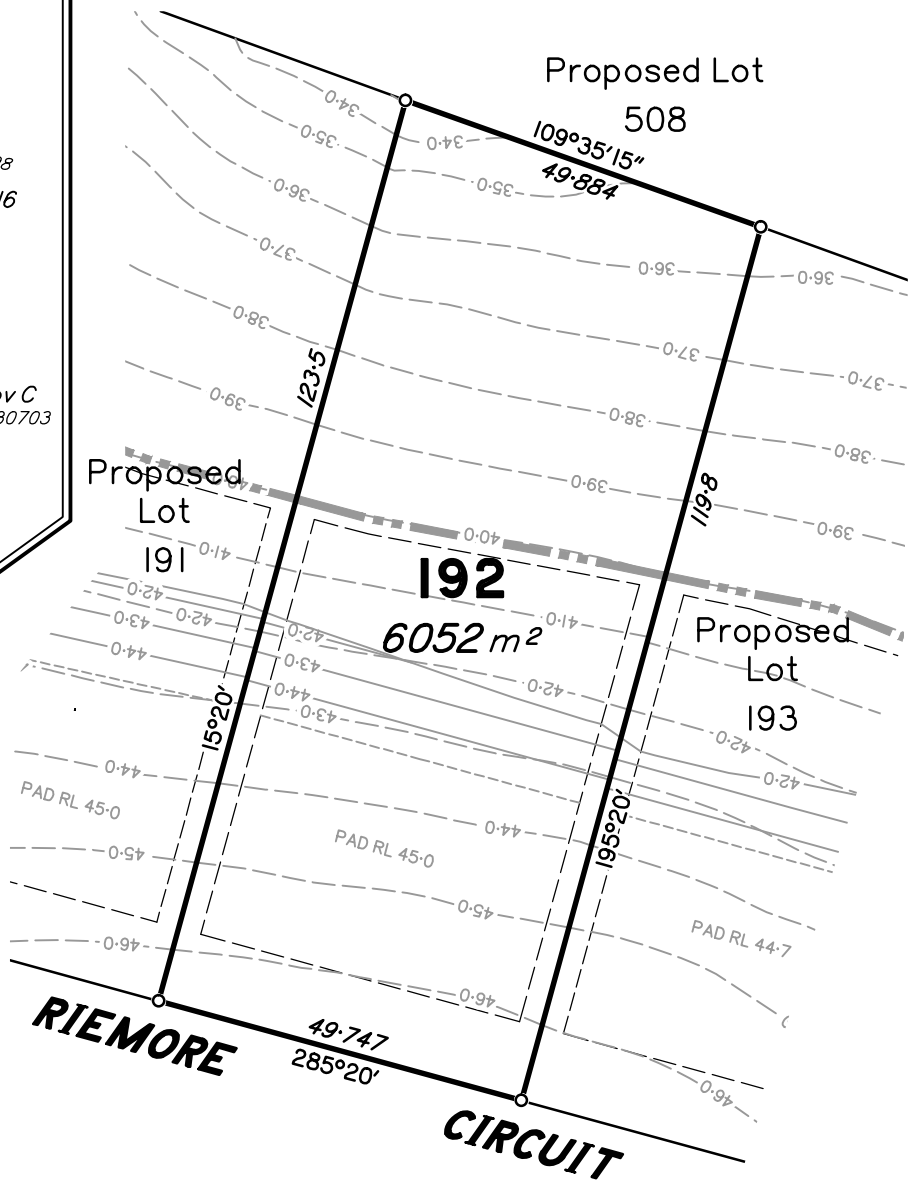

DRAFT

Scale 1 : 1000 (at A4) (NB: using "Fit to Paper" option when printing may distort scale)

0m 50m 100m 150m

DISCLOSURE PLAN

For Lot 192 (on SP230709)
RIEMORE CIRCUIT and
MARTIN PLACE
TAMBORINE -RIEMORE- (Stage 5C)
QLD

Described as Part of Lot 507 on SP230707

Parish of TAMBORINE, County of Ward.
Local Authority: SCENIC RIM R.C.

Note:
Dimensions and Areas shown hereon are approximate only and subject to survey and registration of the plan in the Titles Office, Department of Natural Resources and Mines.

MAP REF: 9542–42322

NOTES:
Areas and Dimensions are subject to plan registration.
Proposed surface information is derived from digital data provided by REF:

AUTHORISATION:

DRAFT ONLY

Neville Henry VOLKER Date:
Cadastral Surveyor: N H Volker & Co Pty Ltd

DATE	14/03/2016	SURVEYED	NHV
SCALE	1 : 1000 (A4)	DRAWN	BD16011
LEVEL DATUM	A.H.D	CHECKED	NHV

N H Volker & Co Pty Ltd
Consulting Surveyors
Land Development Consultants
PO Box 411, Beenleigh 4207
Phone: (07) 5543 8489 Fax: (07) 5543 8490
e–mail: nvolker@bigpond.net.au

DWG NO: RIEMORE–ST5C–DP 192

LOCALITY DIAGRAM

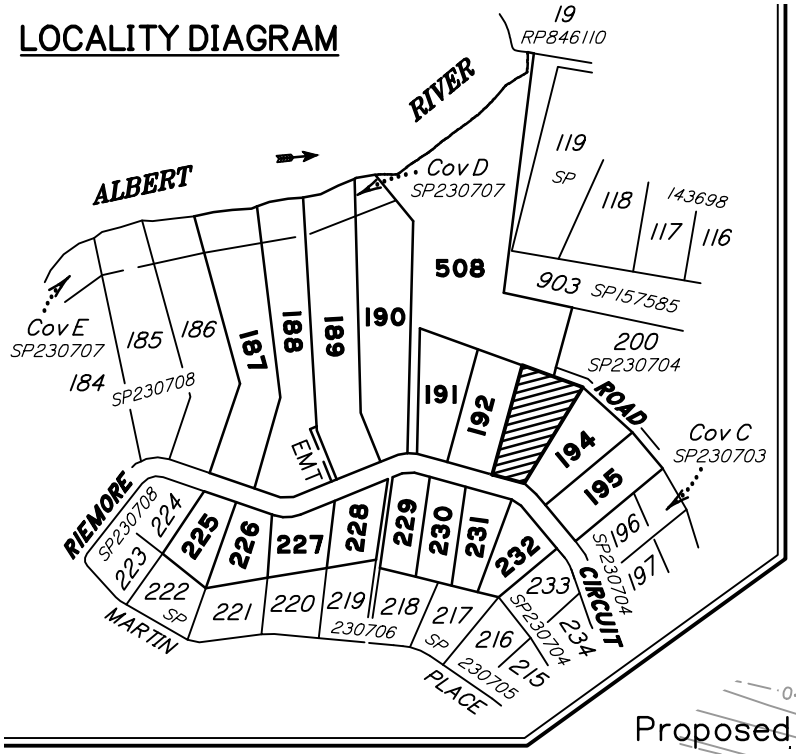

LEGEND

- PAD RL (INDICATIVE)
- BUILDING ENVELOPE
- FLOODLINE
- CONTOURS DESIGN
- CONTOURS
- 37·0 CONTOURS VALUE

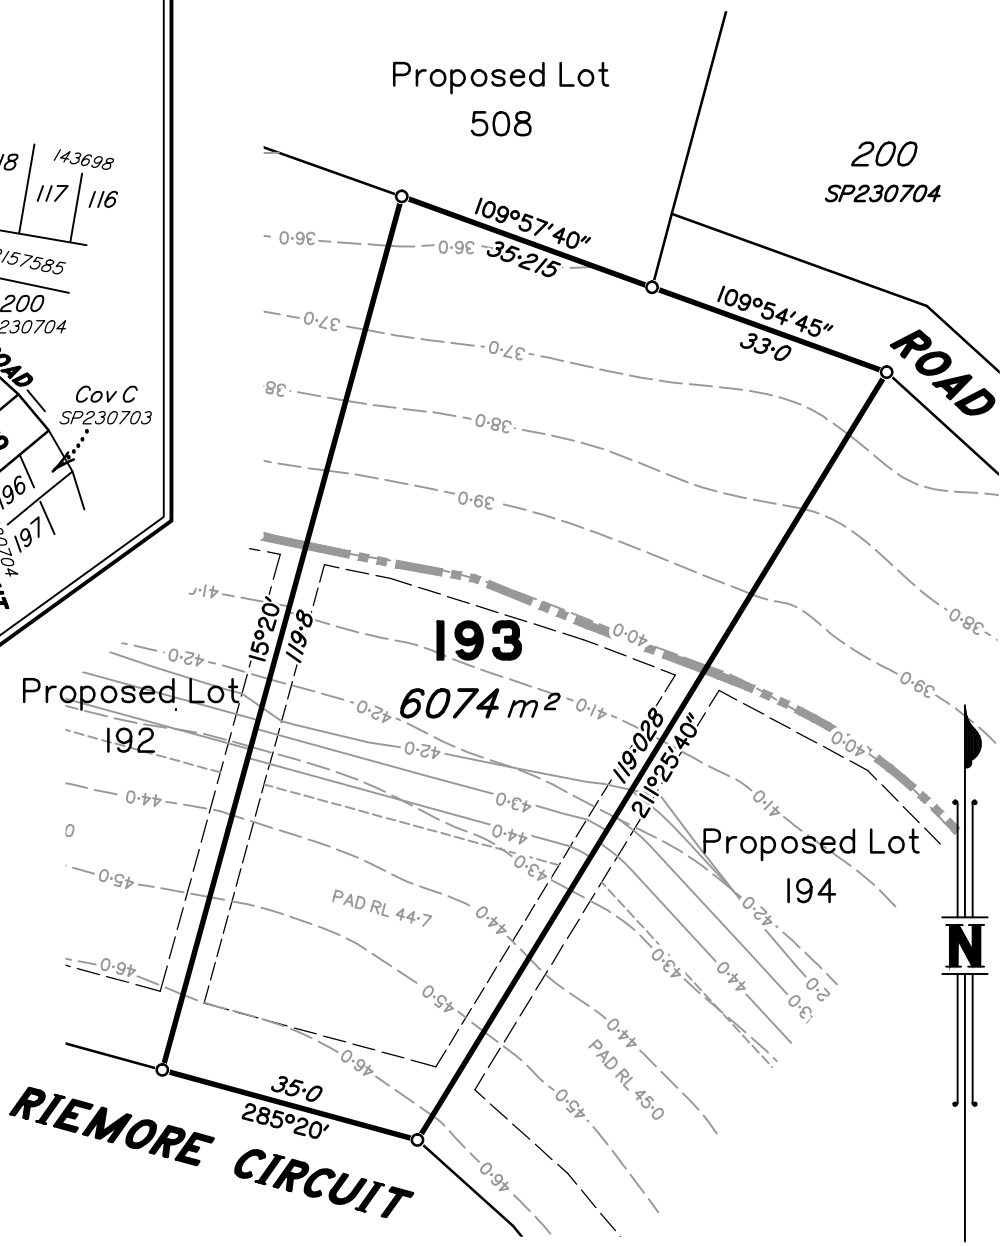

DRAFT

Scale 1 : 1000 (at A4) (NB: using "Fit to Paper" option when printing may distort scale)

0m 50m 100m 150m

DISCLOSURE PLAN

For Lot 193 (on SP230709)
RIEMORE CIRCUIT and
MARTIN PLACE
TAMBORINE -RIEMORE- (Stage 5C)
QLD

Described as Part of Lot 507 on SP230707

Parish of TAMBORINE, County of Ward.
Local Authority: SCENIC RIM R.C.

Note:
Dimensions and Areas shown hereon are approximate only and subject to survey and registration of the plan in the Titles Office, Department of Natural Resources and Mines.

MAP REF: 9542–42322

NOTES:
Areas and Dimensions are subject to plan registration.
Proposed surface information is derived from digital data provided by REF:

AUTHORISATION:

DRAFT ONLY

Neville Henry VOLKER Date:
Cadastral Surveyor: N H Volker & Co Pty Ltd

DATE	14/03/2016	SURVEYED	NHV
SCALE	1 : 1000 (A4)	DRAWN	BD16011
LEVEL DATUM	A.H.D	CHECKED	NHV

N H Volker & Co Pty Ltd
Consulting Surveyors
Land Development Consultants
PO Box 411, Beenleigh 4207
Phone: (07) 5543 8489 Fax: (07) 5543 8490
e–mail: nvolker@bigpond.net.au

DWG NO: RIEMORE–ST5C–DP 193

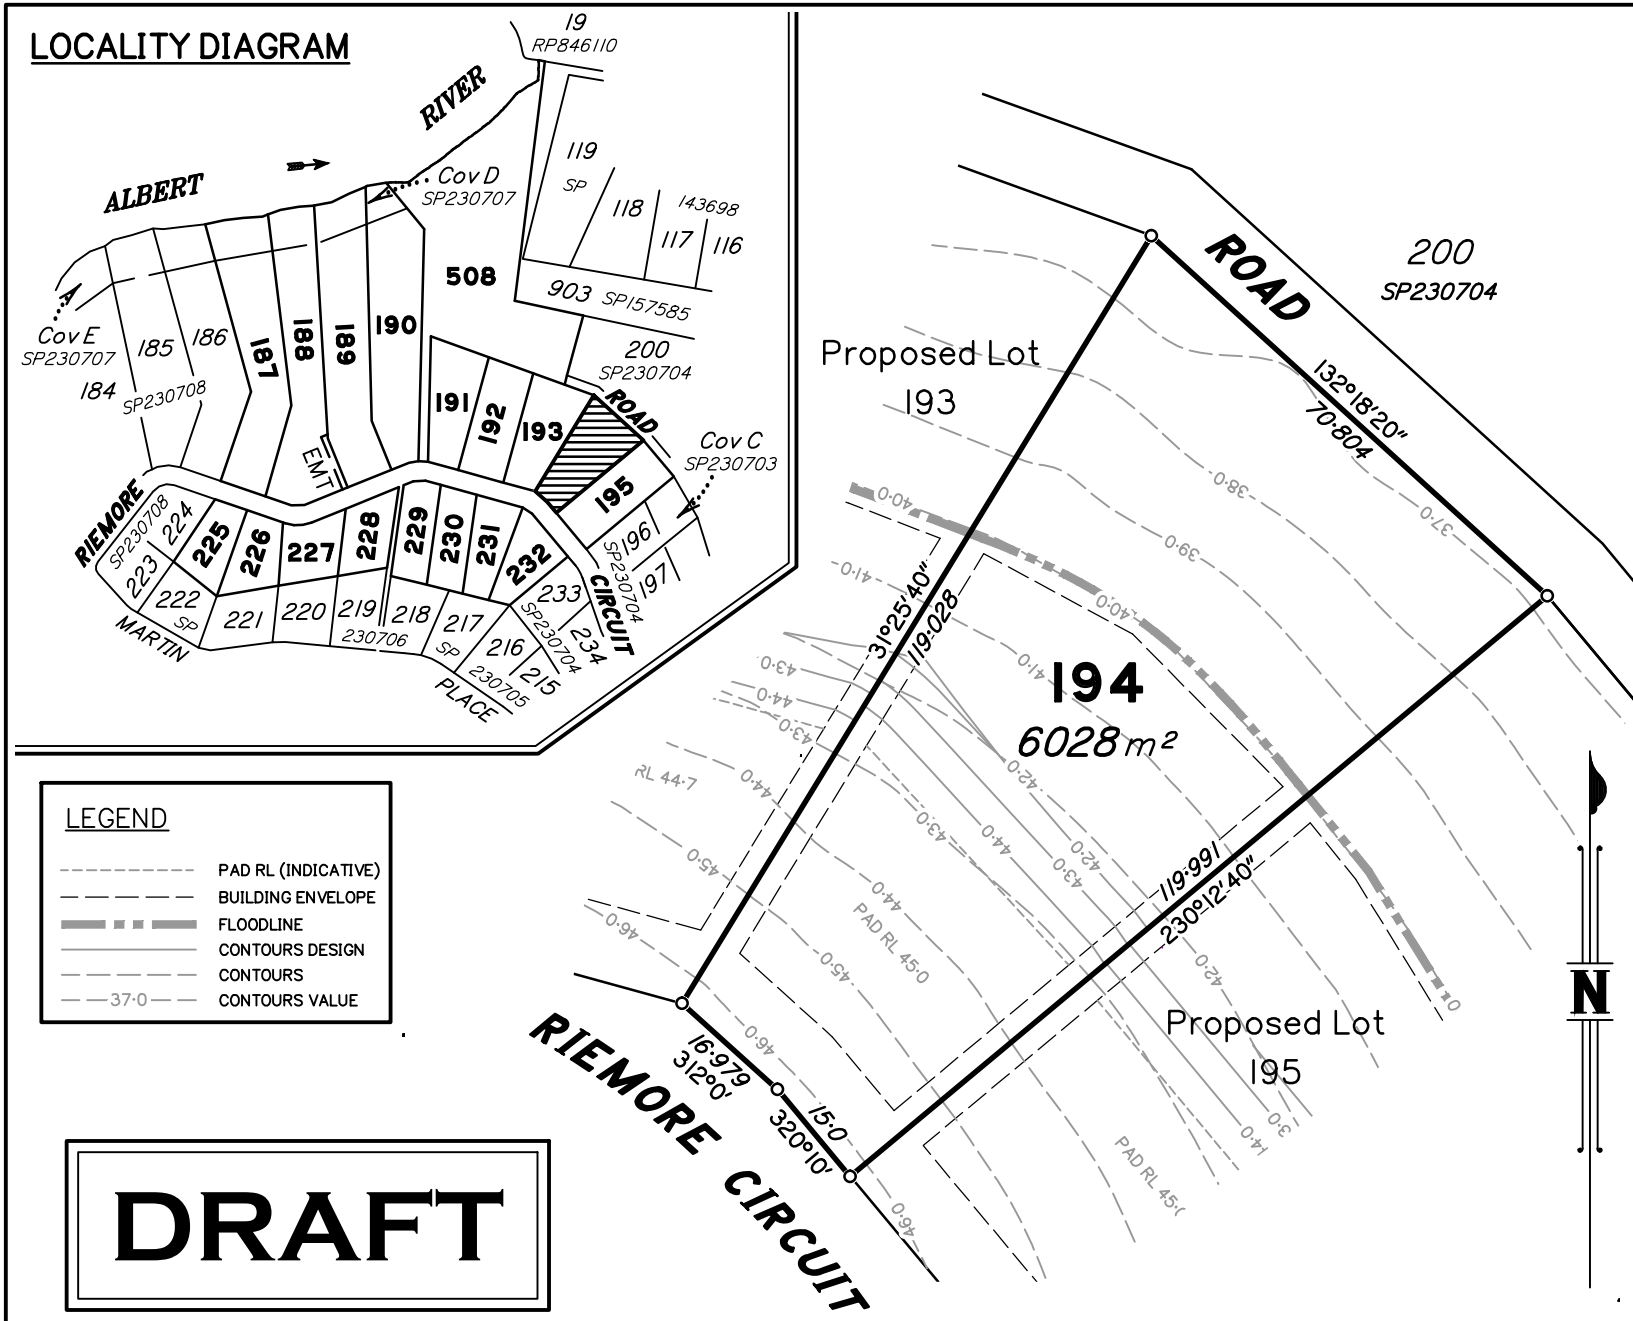

DISCLOSURE PLAN

For Lot 194 (on SP230709)
RIEMORE CIRCUIT
TAMBORINE -RIEMORE- (Stage 5C)
QLD

Described as Part of Lot 507 on SP230707

Parish of TAMBORINE, County of Ward.
Local Authority: SCENIC RIM R.C.

Note:
Dimensions and Areas shown hereon are approximate only and subject to survey and registration of the plan in the Titles Office, Department of Natural Resources and Mines.

MAP REF: 9542–42322

NOTES:
Areas and Dimensions are subject to plan registration.
Proposed surface information is derived from digital data provided by REF:

AUTHORISATION:

DRAFT ONLY

Neville Henry VOLKER Date:
Cadastral Surveyor: N H Volker & Co Pty Ltd

DATE	14/03/2016	SURVEYED	NHV
SCALE	1 : 1000 (A4)	DRAWN	BD16011
LEVEL DATUM	A.H.D	CHECKED	NHV

N H Volker & Co Pty Ltd
Consulting Surveyors
Land Development Consultants
PO Box 411, Beenleigh 4207
Phone: (07) 5543 8489 Fax: (07) 5543 8490
e–mail: nvolker@bigpond.net.au

DWG NO: RIEMORE–ST5C–DP 194

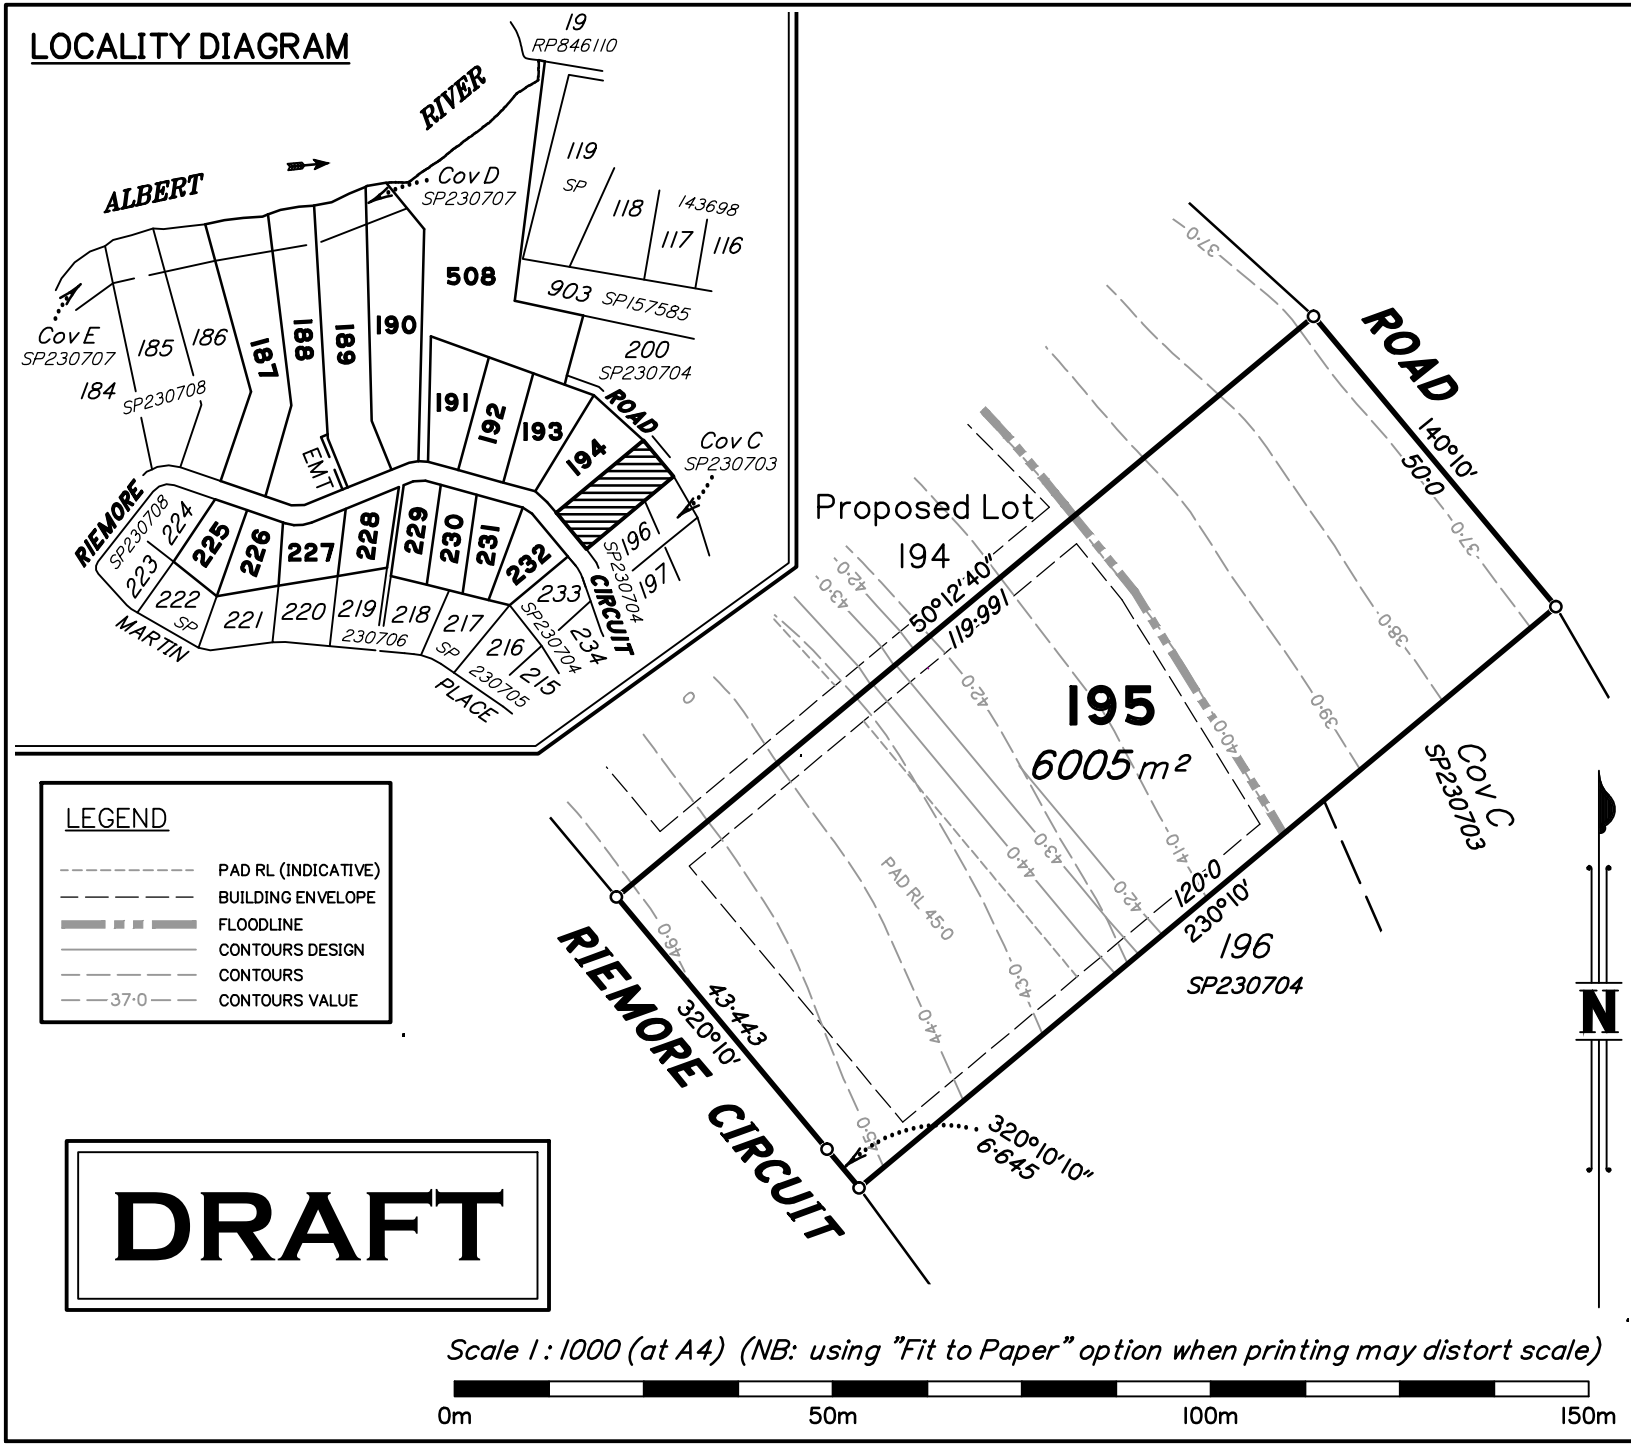

DISCLOSURE PLAN

For Lot 195 (on SP230709)
RIEMORE CIRCUIT and
MARTIN PLACE
TAMBORINE -RIEMORE- (Stage 5C)
QLD

Described as Part of Lot 507 on SP230707

Parish of TAMBORINE, County of Ward.
Local Authority: SCENIC RIM R.C.

Note:
Dimensions and Areas shown hereon are approximate only and subject to survey and registration of the plan in the Titles Office, Department of Natural Resources and Mines.

MAP REF: 9542–42322

NOTES:
Areas and Dimensions are subject to plan registration.
Proposed surface information is derived from digital data provided by REF:

AUTHORISATION:

DRAFT ONLY

Neville Henry VOLKER Date:
Cadastral Surveyor: N H Volker & Co Pty Ltd

DATE	14/03/2016	SURVEYED	NHV
SCALE	1 : 1000 (A4)	DRAWN	BD16011
LEVEL DATUM	A.H.D	CHECKED	NHV

N H Volker & Co Pty Ltd
Consulting Surveyors
Land Development Consultants
PO Box 411, Beenleigh 4207
Phone: (07) 5543 8489 Fax: (07) 5543 8490
e–mail: nvolker@bigpond.net.au

DWG NO: RIEMORE–ST5C–DP 195

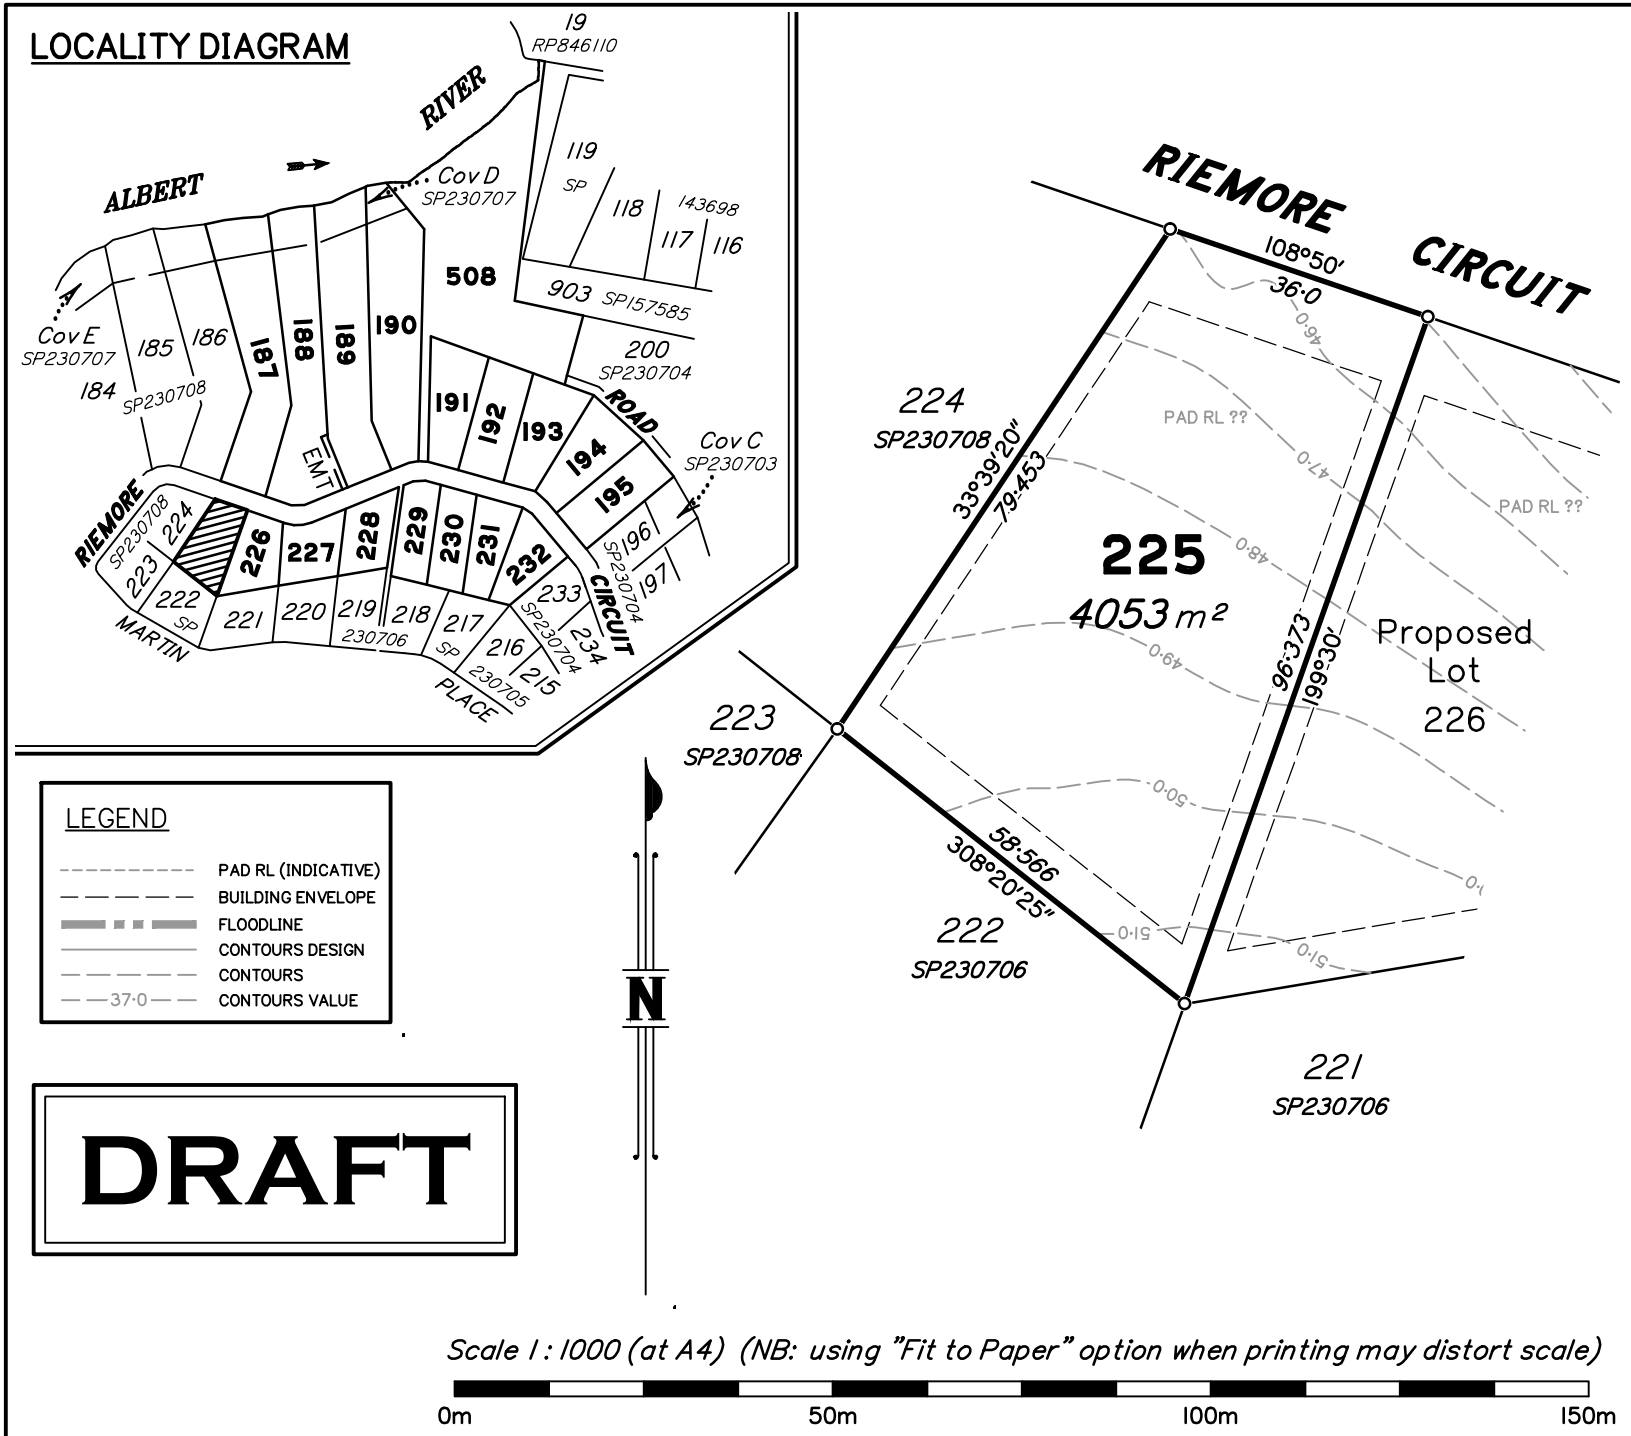

DISCLOSURE PLAN

For Lot 225 (on SP230709)
RIEMORE CIRCUIT and
MARTIN PLACE
TAMBORINE -RIEMORE- (Stage 5C)
QLD

Described as Part of Lot 507 on SP230707

Parish of TAMBORINE, County of Ward.
Local Authority: SCENIC RIM R.C.

Note:
Dimensions and Areas shown hereon are approximate only and subject to survey and registration of the plan in the Titles Office, Department of Natural Resources and Mines.

MAP REF: 9542–42322

NOTES:
Areas and Dimensions are subject to plan registration.
Proposed surface information is derived from digital data provided by REF:

AUTHORISATION:

DRAFT ONLY

Neville Henry VOLKER Date:
Cadastral Surveyor: N H Volker & Co Pty Ltd

DATE	14/03/2016	SURVEYED	NHV
SCALE	1 : 1000 (A4)	DRAWN	BD16011
LEVEL DATUM	A.H.D	CHECKED	NHV

N H Volker & Co Pty Ltd
Consulting Surveyors
Land Development Consultants
PO Box 411, Beenleigh 4207
Phone: (07) 5543 8489 Fax: (07) 5543 8490
e–mail: nvolker@bigpond.net.au

DWG NO: RIEMORE–ST5C–DP 225

LOCALITY DIAGRAM

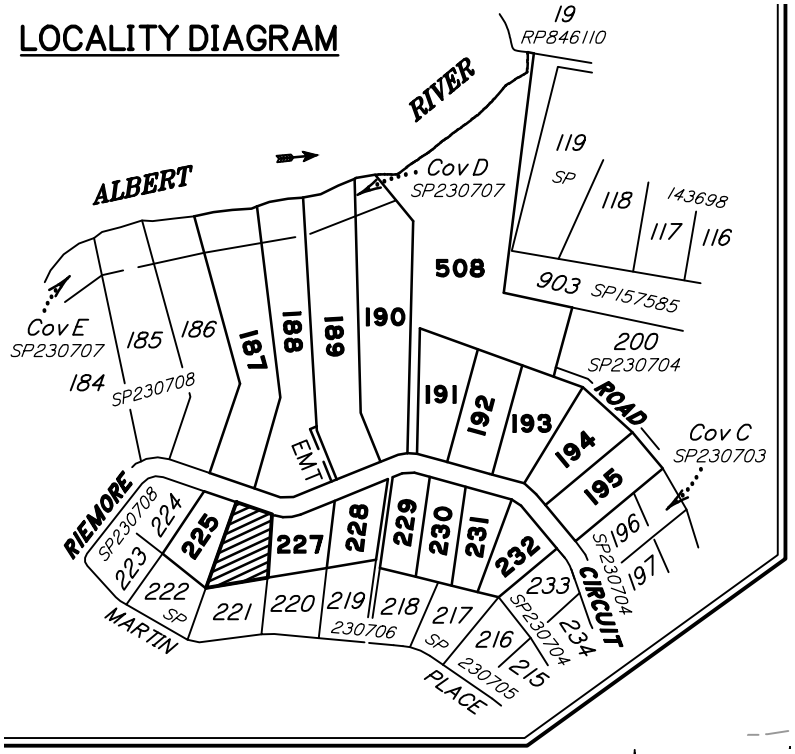

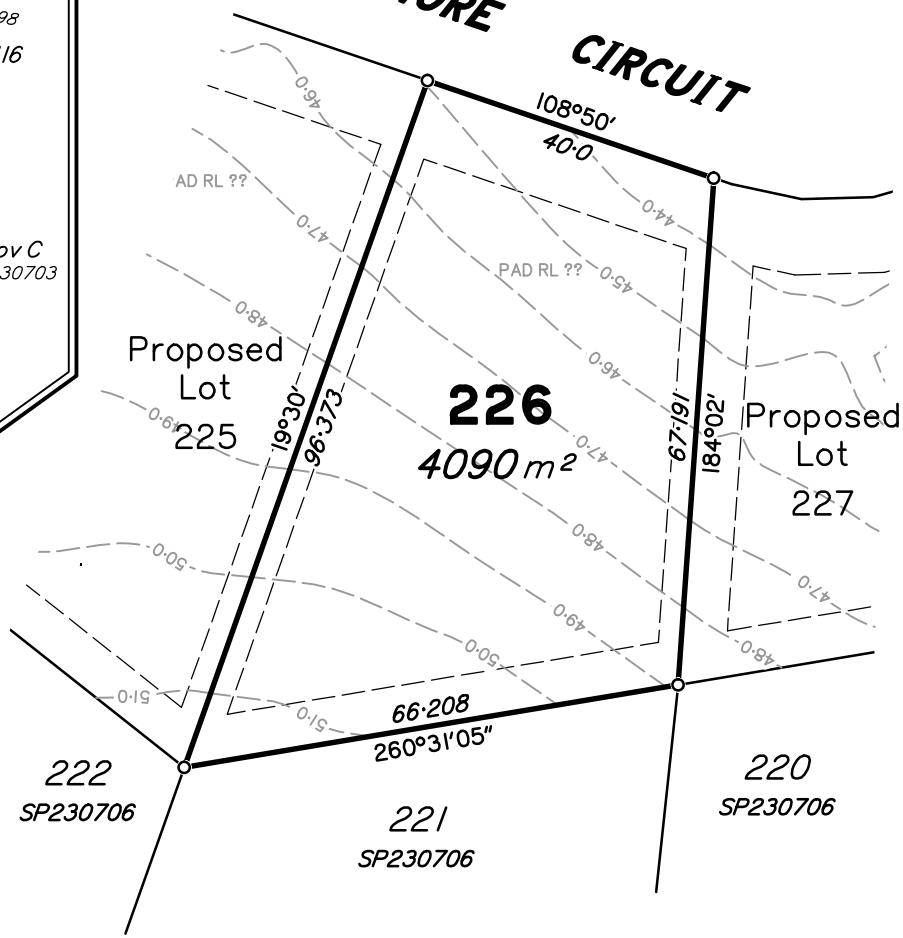

LEGEND

- PAD RL (INDICATIVE)
- BUILDING ENVELOPE
- FLOODLINE
- CONTOURS DESIGN
- CONTOURS
- 37·0 CONTOURS VALUE

N

DRAFT

Scale 1 : 1000 (at A4) (NB: using "Fit to Paper" option when printing may distort scale)

0m 50m 100m 150m

DISCLOSURE PLAN

For Lot 226 (on SP230709)
RIEMORE CIRCUIT and
MARTIN PLACE
TAMBORINE -RIEMORE- (Stage 5C)
QLD

Described as Part of Lot 507 on SP230707

Parish of TAMBORINE, County of Ward.
Local Authority: SCENIC RIM R.C.

Note:
Dimensions and Areas shown hereon are approximate only and subject to survey and registration of the plan in the Titles Office, Department of Natural Resources and Mines.

MAP REF: 9542–42322

NOTES:
Areas and Dimensions are subject to plan registration.
Proposed surface information is derived from digital data provided by REF:

AUTHORISATION:

DRAFT ONLY

Neville Henry VOLKER Date:
Cadastral Surveyor: N H Volker & Co Pty Ltd

DATE	14/03/2016	SURVEYED	NHV
SCALE	1 : 1000 (A4)	DRAWN	BD16011
LEVEL DATUM	A.H.D	CHECKED	NHV

N H Volker & Co Pty Ltd
Consulting Surveyors
Land Development Consultants
PO Box 411, Beenleigh 4207
Phone: (07) 5543 8489 Fax: (07) 5543 8490
e–mail: nvolker@bigpond.net.au

DWG NO: RIEMORE–ST5C–DP 226

LOCALITY DIAGRAM

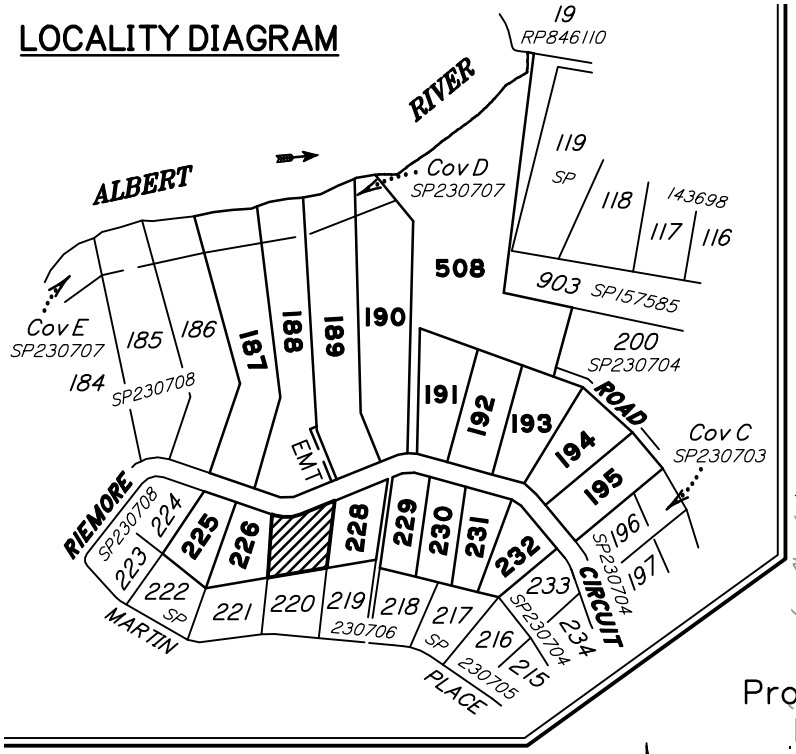

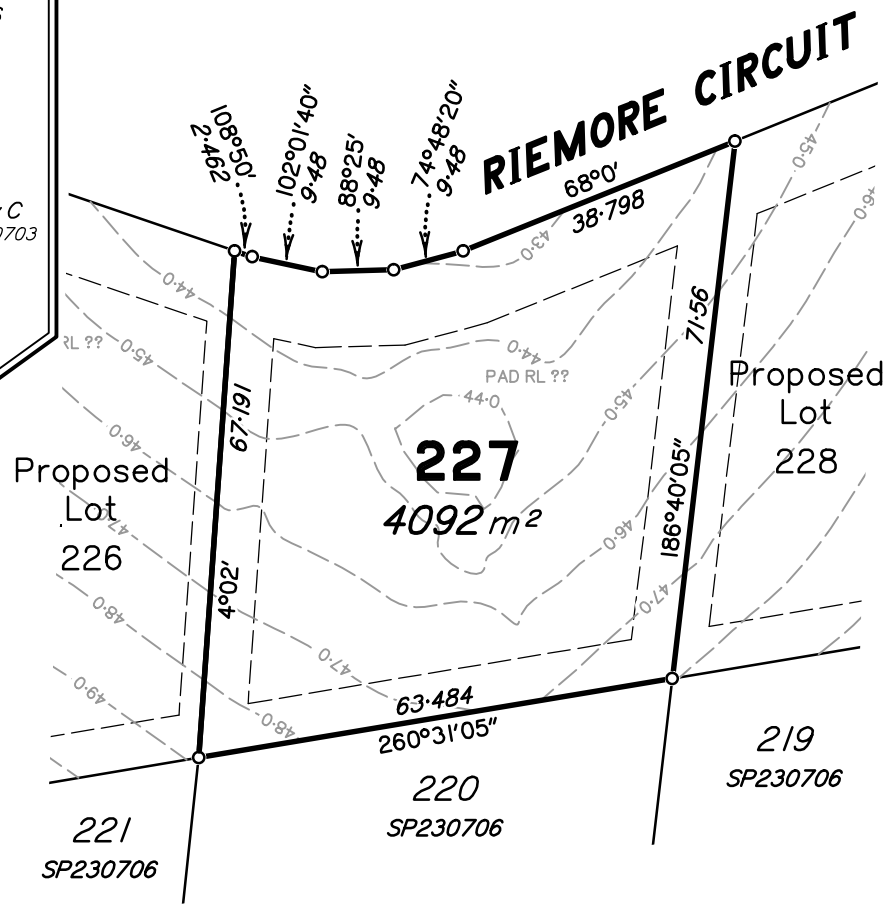

LEGEND

- PAD RL (INDICATIVE)
- BUILDING ENVELOPE
- FLOODLINE
- CONTOURS DESIGN
- CONTOURS
- 37·0 CONTOURS VALUE

N

DRAFT

Scale 1 : 1000 (at A4) (NB: using "Fit to Paper" option when printing may distort scale)

0m 50m 100m 150m

DISCLOSURE PLAN

For Lot 227 (on SP230709)
RIEMORE CIRCUIT and
MARTIN PLACE
TAMBORINE -RIEMORE- (Stage 5C)
QLD

Described as Part of Lot 507 on SP230707

Parish of TAMBORINE, County of Ward.
Local Authority: SCENIC RIM R.C.

Note:
Dimensions and Areas shown hereon are approximate only and subject to survey and registration of the plan in the Titles Office, Department of Natural Resources and Mines.

MAP REF: 9542–42322

NOTES:
Areas and Dimensions are subject to plan registration.
Proposed surface information is derived from digital data provided by REF:

AUTHORISATION:

DRAFT ONLY

Neville Henry VOLKER Date:
Cadastral Surveyor: N H Volker & Co Pty Ltd

DATE	14/03/2016	SURVEYED	NHV
SCALE	1 : 1000 (A4)	DRAWN	BD16011
LEVEL DATUM	A.H.D	CHECKED	NHV

N H Volker & Co Pty Ltd
Consulting Surveyors
Land Development Consultants
PO Box 411, Beenleigh 4207
Phone: (07) 5543 8489 Fax: (07) 5543 8490
e–mail: nvolker@bigpond.net.au

DWG NO: RIEMORE–ST5C–DP 227

LOCALITY DIAGRAM

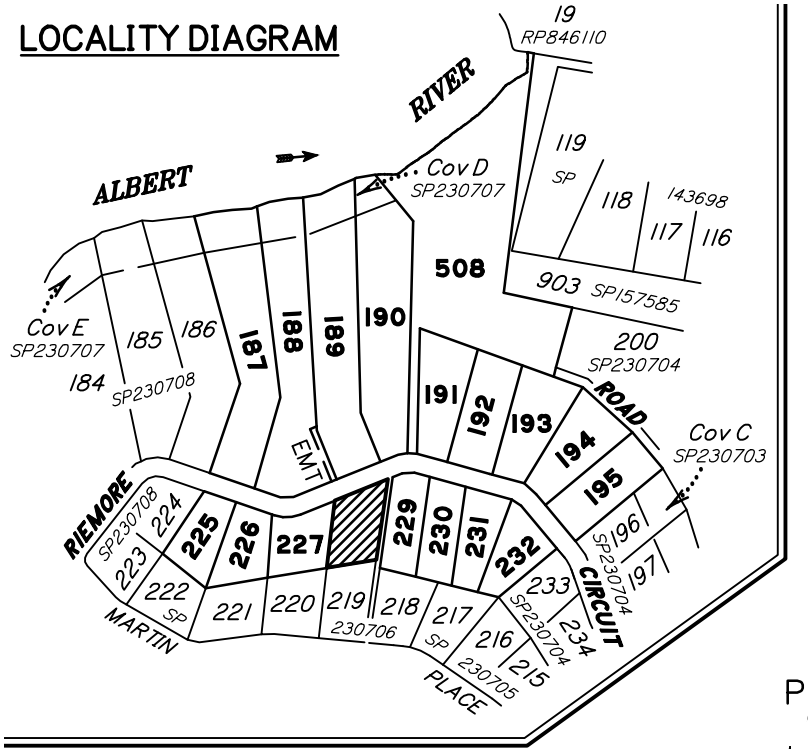

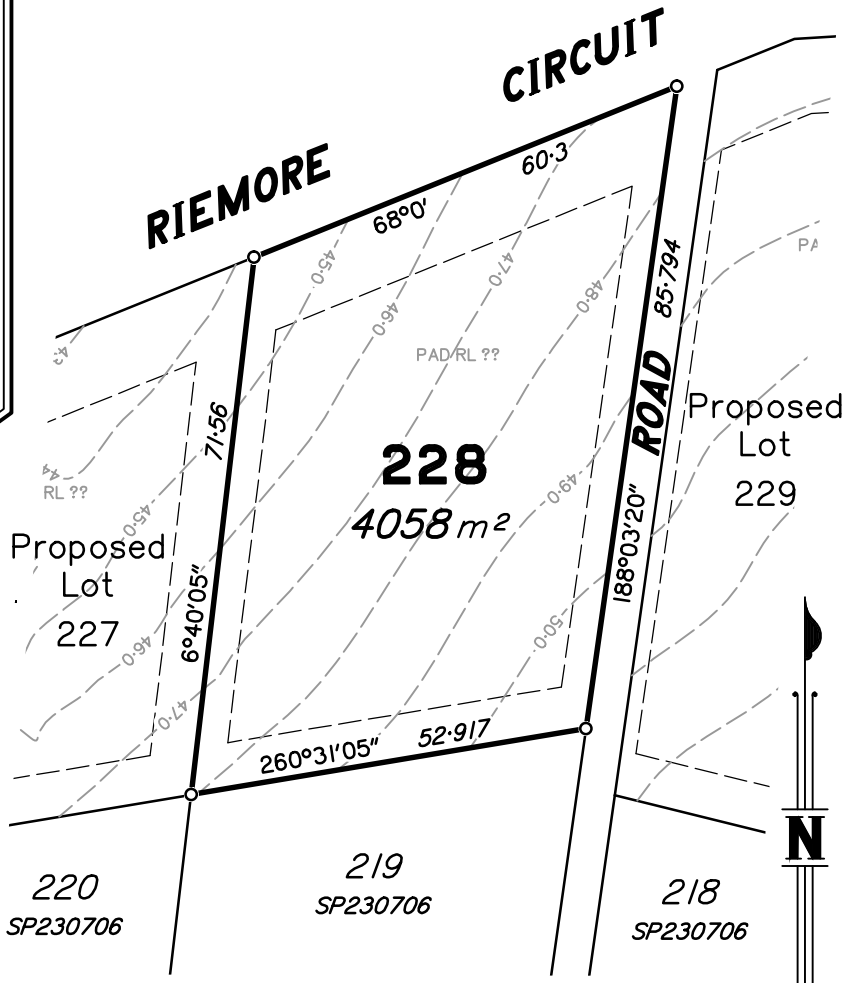

LEGEND

- PAD RL (INDICATIVE)
- BUILDING ENVELOPE
- FLOODLINE
- CONTOURS DESIGN
- CONTOURS
- 37·0 CONTOURS VALUE

DRAFT

Scale 1 : 1000 (at A4) (NB: using "Fit to Paper" option when printing may distort scale)

0m 50m 100m 150m

DISCLOSURE PLAN

For Lot 228 (on SP230709)
RIEMORE CIRCUIT and
MARTIN PLACE
TAMBORINE -RIEMORE- (Stage 5C)
QLD

Described as Part of Lot 507 on SP230707

Parish of TAMBORINE, County of Ward.
Local Authority: SCENIC RIM R.C.

Note:
Dimensions and Areas shown hereon are approximate only and subject to survey and registration of the plan in the Titles Office, Department of Natural Resources and Mines.

MAP REF: 9542–42322

NOTES:
Areas and Dimensions are subject to plan registration.
Proposed surface information is derived from digital data provided by REF:

AUTHORISATION:

DRAFT ONLY

Neville Henry VOLKER Date:
Cadastral Surveyor: N H Volker & Co Pty Ltd

DATE	14/03/2016	SURVEYED	NHV
SCALE	1 : 1000 (A4)	DRAWN	BD16011
LEVEL DATUM	A.H.D	CHECKED	NHV

N H Volker & Co Pty Ltd
Consulting Surveyors
Land Development Consultants
PO Box 411, Beenleigh 4207
Phone: (07) 5543 8489 Fax: (07) 5543 8490
e–mail: nvolker@bigpond.net.au

DWG NO: RIEMORE–ST5C–DP 228

LOCALITY DIAGRAM

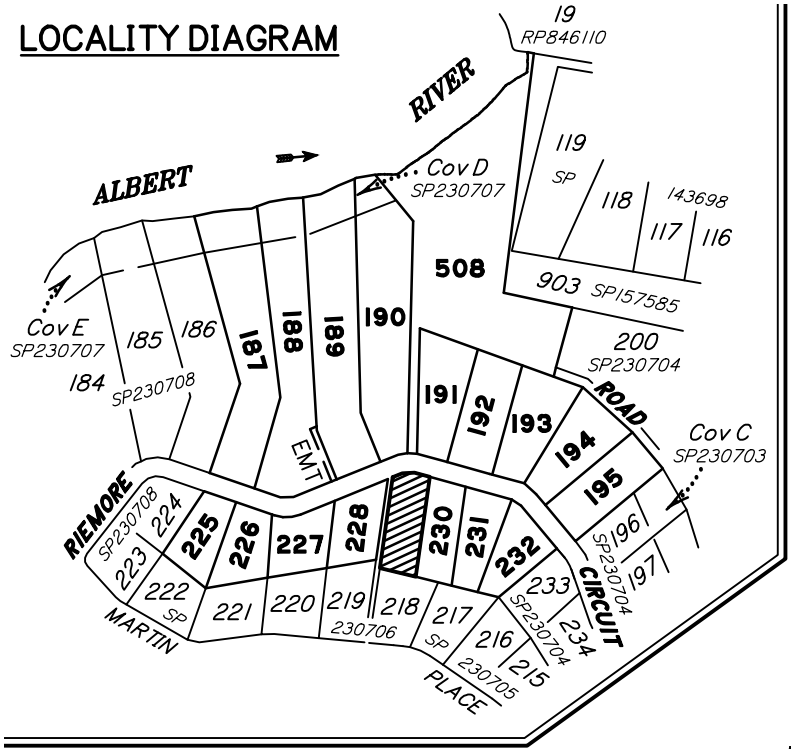

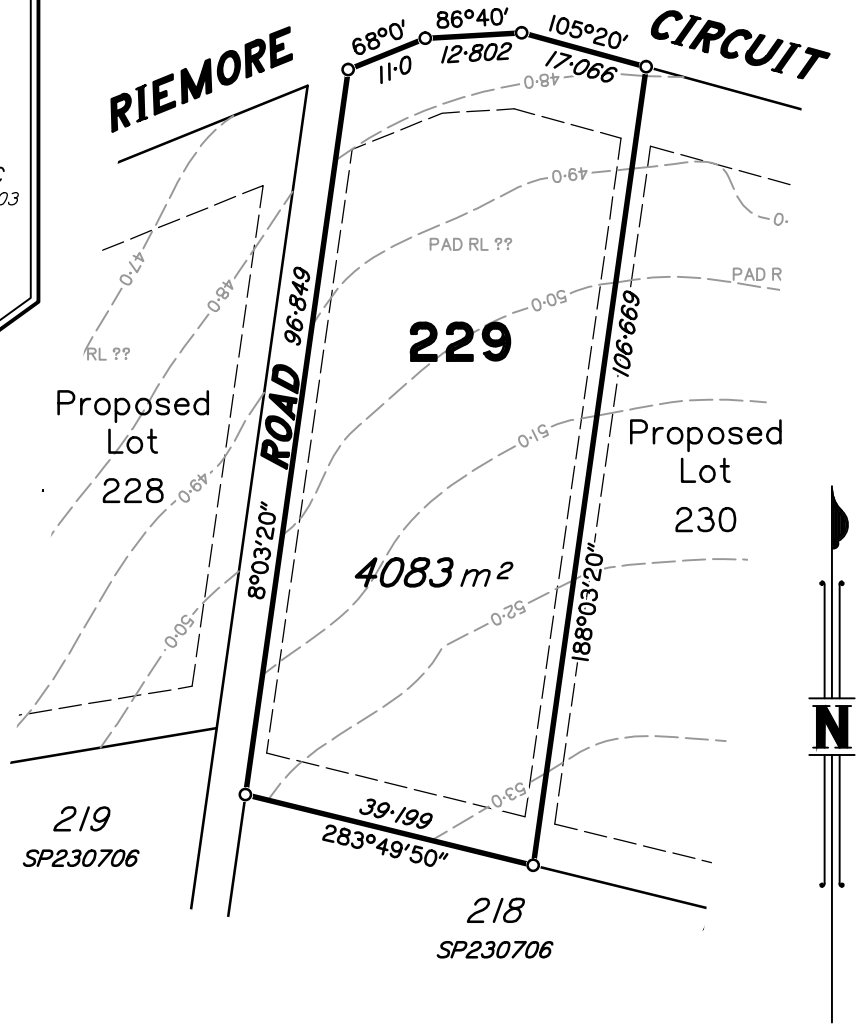

LEGEND

- PAD RL (INDICATIVE)
- BUILDING ENVELOPE
- FLOODLINE
- CONTOURS DESIGN
- CONTOURS
- 37·0 CONTOURS VALUE

DRAFT

Scale 1 : 1000 (at A4) (NB: using "Fit to Paper" option when printing may distort scale)

0m 50m 100m 150m

DISCLOSURE PLAN

For Lot 229 (on SP230709)
RIEMORE CIRCUIT and
MARTIN PLACE
TAMBORINE -RIEMORE- (Stage 5C)
QLD

Described as Part of Lot 507 on SP230707

Parish of TAMBORINE, County of Ward.
Local Authority: SCENIC RIM R.C.

Note:
Dimensions and Areas shown hereon are approximate only and subject to survey and registration of the plan in the Titles Office, Department of Natural Resources and Mines.

MAP REF: 9542–42322

NOTES:
Areas and Dimensions are subject to plan registration.
Proposed surface information is derived from digital data provided by REF:

AUTHORISATION:

DRAFT ONLY

Neville Henry VOLKER Date:
Cadastral Surveyor: N H Volker & Co Pty Ltd

DATE	14/03/2016	SURVEYED	NHV
SCALE	1 : 1000 (A4)	DRAWN	BD16011
LEVEL DATUM	A.H.D	CHECKED	NHV

N H Volker & Co Pty Ltd
Consulting Surveyors
Land Development Consultants
PO Box 411, Beenleigh 4207
Phone: (07) 5543 8489 Fax: (07) 5543 8490
e–mail: nvolker@bigpond.net.au

DWG NO: RIEMORE–ST5C–DP 229

LOCALITY DIAGRAM

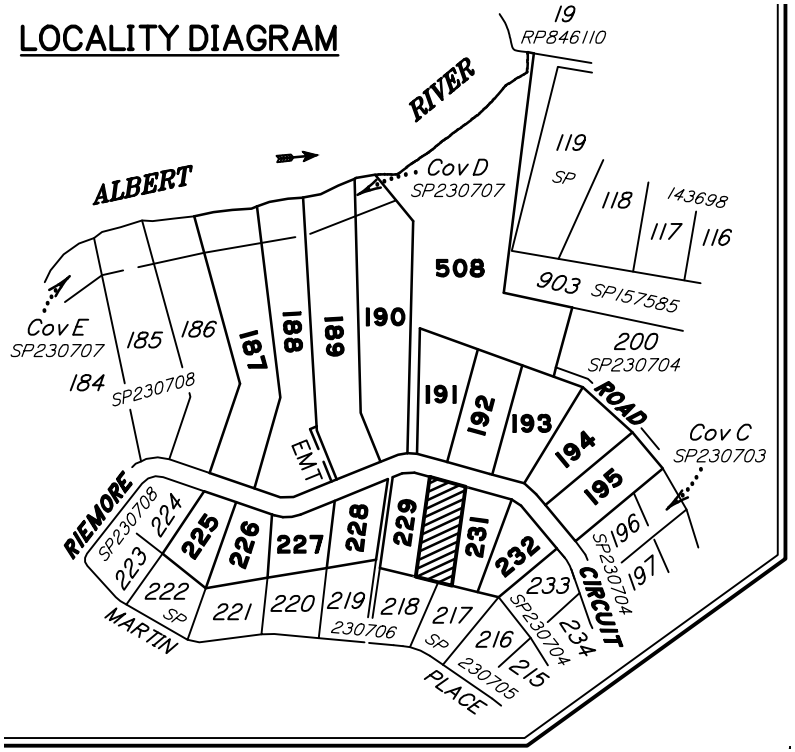

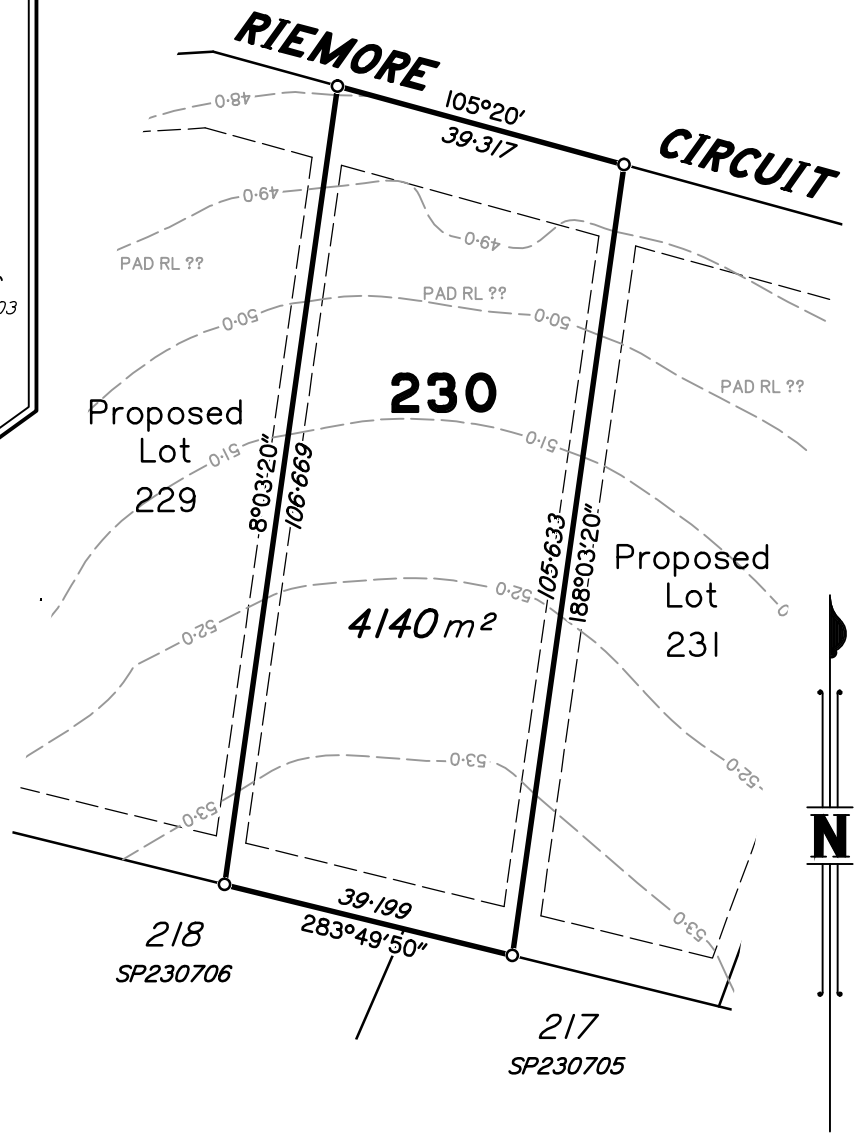

LEGEND

- PAD RL (INDICATIVE)
- BUILDING ENVELOPE
- FLOODLINE
- CONTOURS DESIGN
- CONTOURS
- 37·0 CONTOURS VALUE

DRAFT

Scale 1 : 1000 (at A4) (NB: using "Fit to Paper" option when printing may distort scale)

0m 50m 100m 150m

DISCLOSURE PLAN

For Lot 230 (on SP230709)
RIEMORE CIRCUIT and
MARTIN PLACE
TAMBORINE -RIEMORE- (Stage 5C)
QLD
Described as Part of Lot 507 on SP230707

Parish of TAMBORINE, County of Ward.
Local Authority: SCENIC RIM R.C.

Note:
Dimensions and Areas shown hereon are approximate only and subject to survey and registration of the plan in the Titles Office, Department of Natural Resources and Mines.

MAP REF: 9542–42322

NOTES:
Areas and Dimensions are subject to plan registration.
Proposed surface information is derived from digital data provided by REF:

AUTHORISATION:

DRAFT ONLY

Neville Henry VOLKER Date:
Cadastral Surveyor: N H Volker & Co Pty Ltd

DATE	14/03/2016	SURVEYED	NHV
SCALE	1 : 1000 (A4)	DRAWN	BD16011
LEVEL DATUM	A.H.D	CHECKED	NHV

N H Volker & Co Pty Ltd
Consulting Surveyors
Land Development Consultants
PO Box 411, Beenleigh 4207
Phone: (07) 5543 8489 Fax: (07) 5543 8490
e–mail: nvolker@bigpond.net.au

DWG NO: RIEMORE–ST5C–DP 230

LOCALITY DIAGRAM

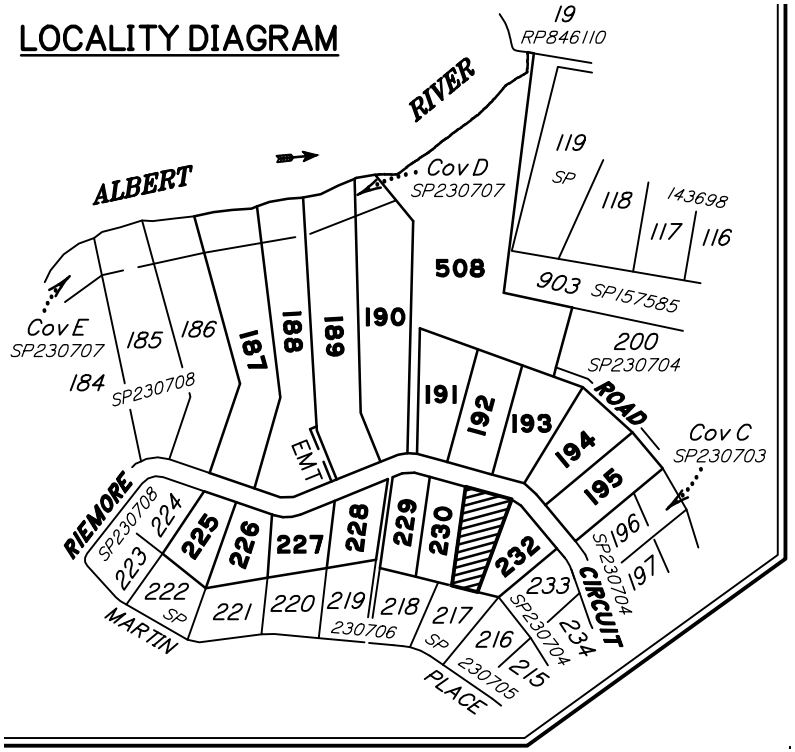

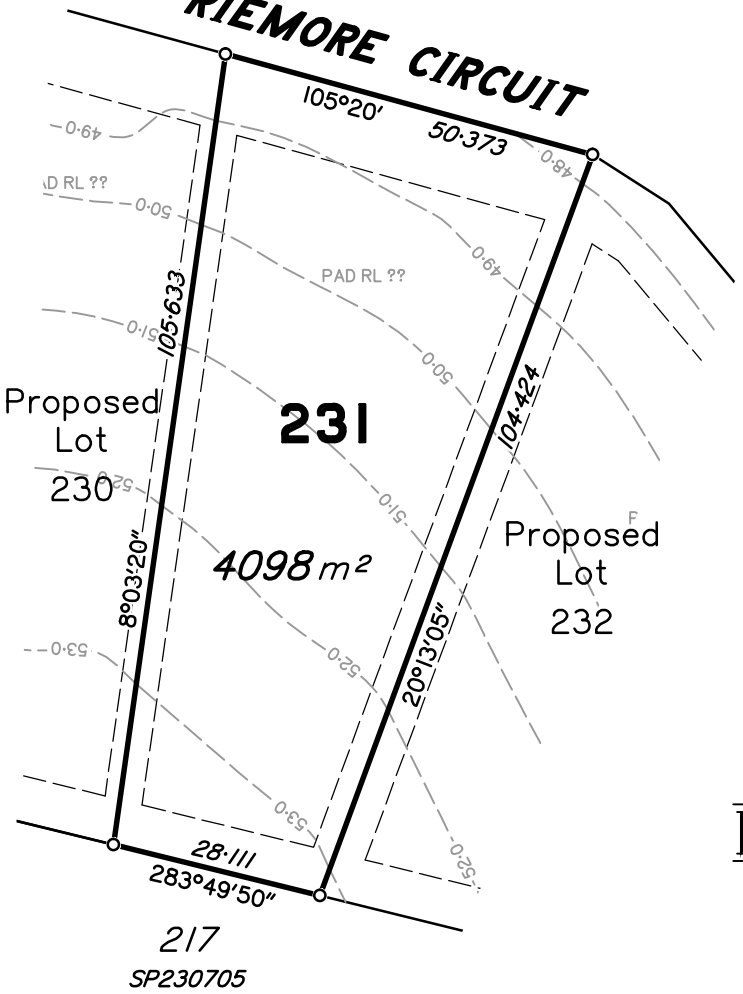

LEGEND

- PAD RL (INDICATIVE)
- BUILDING ENVELOPE
- FLOODLINE
- CONTOURS DESIGN
- CONTOURS
- 37·0 CONTOURS VALUE

DRAFT

Scale 1 : 1000 (at A4) (NB: using "Fit to Paper" option when printing may distort scale)

0m 50m 100m 150m

DISCLOSURE PLAN

For Lot 231 (on SP230709)
RIEMORE CIRCUIT and
MARTIN PLACE
TAMBORINE -RIEMORE- (Stage 5C)
QLD

Described as Part of Lot 507 on SP230707

Parish of TAMBORINE, County of Ward.
Local Authority: SCENIC RIM R.C.

Note:
Dimensions and Areas shown hereon are approximate only and subject to survey and registration of the plan in the Titles Office, Department of Natural Resources and Mines.

MAP REF: 9542–42322

NOTES:
Areas and Dimensions are subject to plan registration.
Proposed surface information is derived from digital data provided by REF:

AUTHORISATION:

DRAFT ONLY

Neville Henry VOLKER Date:
Cadastral Surveyor: N H Volker & Co Pty Ltd

DATE	14/03/2016	SURVEYED	NHV
SCALE	1 : 1000 (A4)	DRAWN	BD16011
LEVEL DATUM	A.H.D	CHECKED	NHV

N H Volker & Co Pty Ltd
Consulting Surveyors
Land Development Consultants
PO Box 411, Beenleigh 4207
Phone: (07) 5543 8489 Fax: (07) 5543 8490
e–mail: nvolker@bigpond.net.au

DWG NO: RIEMORE–ST5C–DP 231

LOCALITY DIAGRAM

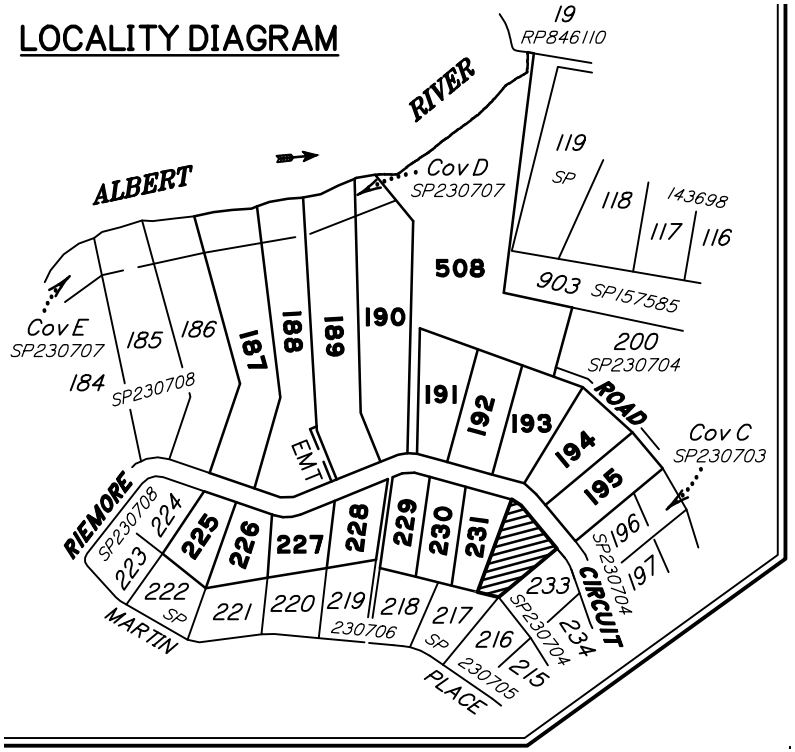

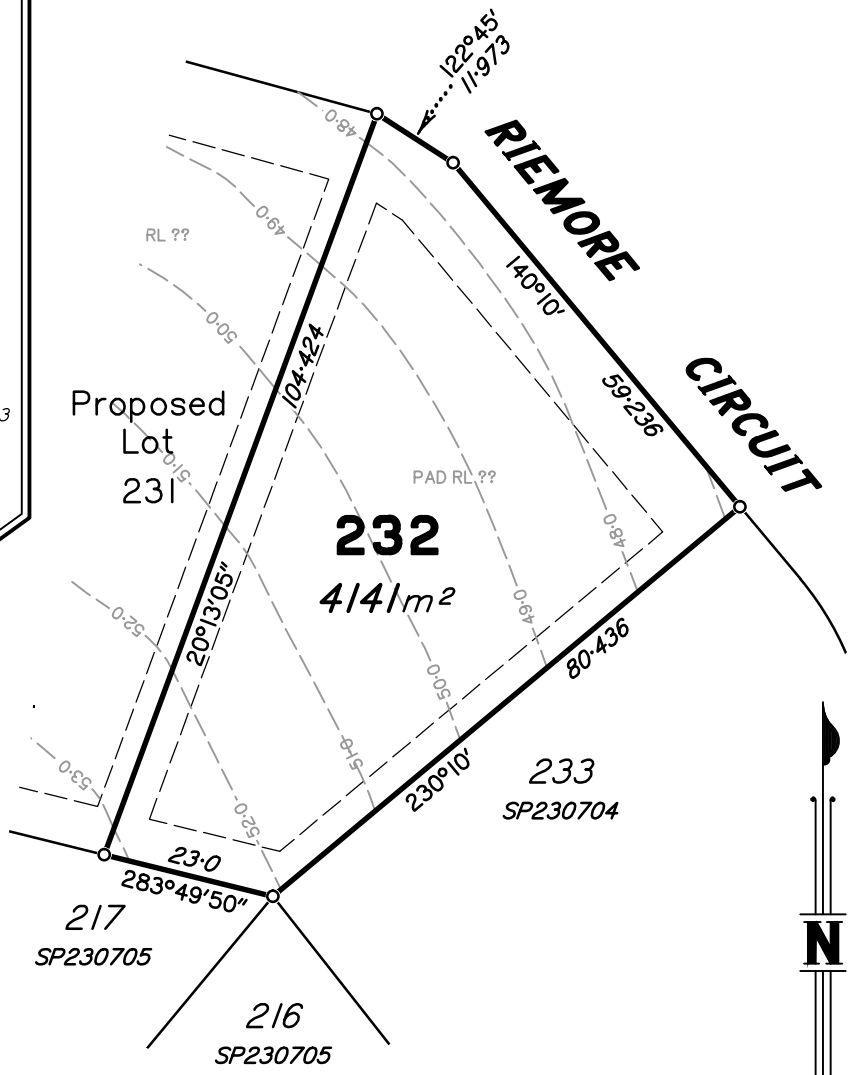

LEGEND

- PAD RL (INDICATIVE)
- BUILDING ENVELOPE
- FLOODLINE
- CONTOURS DESIGN
- CONTOURS
- 37·0 CONTOURS VALUE

DRAFT

Scale 1 : 1000 (at A4) (NB: using "Fit to Paper" option when printing may distort scale)

0m 50m 100m 150m

DISCLOSURE PLAN

For Lot 232 (on SP230709)
RIEMORE CIRCUIT and
MARTIN PLACE
TAMBORINE -RIEMORE- (Stage 5C)
QLD

Described as Part of Lot 507 on SP230707

Parish of TAMBORINE, County of Ward.
Local Authority: SCENIC RIM R.C.

Note:
Dimensions and Areas shown hereon are approximate only and subject to survey and registration of the plan in the Titles Office, Department of Natural Resources and Mines.

MAP REF: 9542–42322

NOTES:
Areas and Dimensions are subject to plan registration.
Proposed surface information is derived from digital data provided by REF:

AUTHORISATION:

DRAFT ONLY

Neville Henry VOLKER Date:
Cadastral Surveyor: N H Volker & Co Pty Ltd

DATE	14/03/2016	SURVEYED	NHV
SCALE	1 : 1000 (A4)	DRAWN	BD16011
LEVEL DATUM	A.H.D	CHECKED	NHV

N H Volker & Co Pty Ltd
Consulting Surveyors
Land Development Consultants
PO Box 411, Beenleigh 4207
Phone: (07) 5543 8489 Fax: (07) 5543 8490
e–mail: nvolker@bigpond.net.au

DWG NO: RIEMORE–ST5C–DP 232